

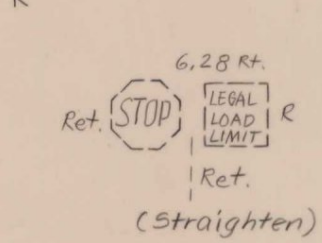
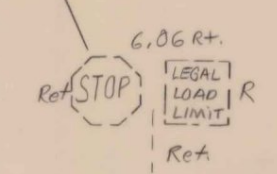
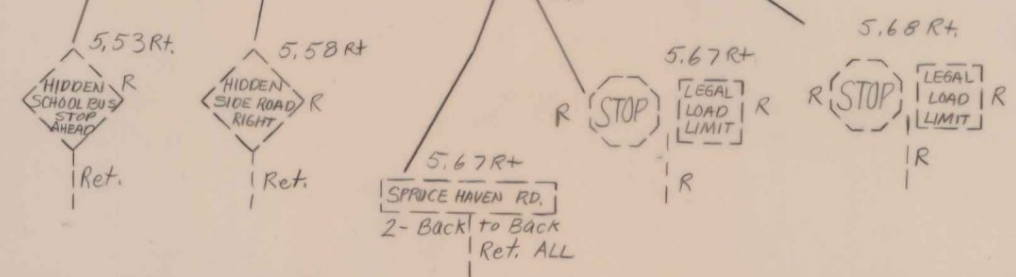
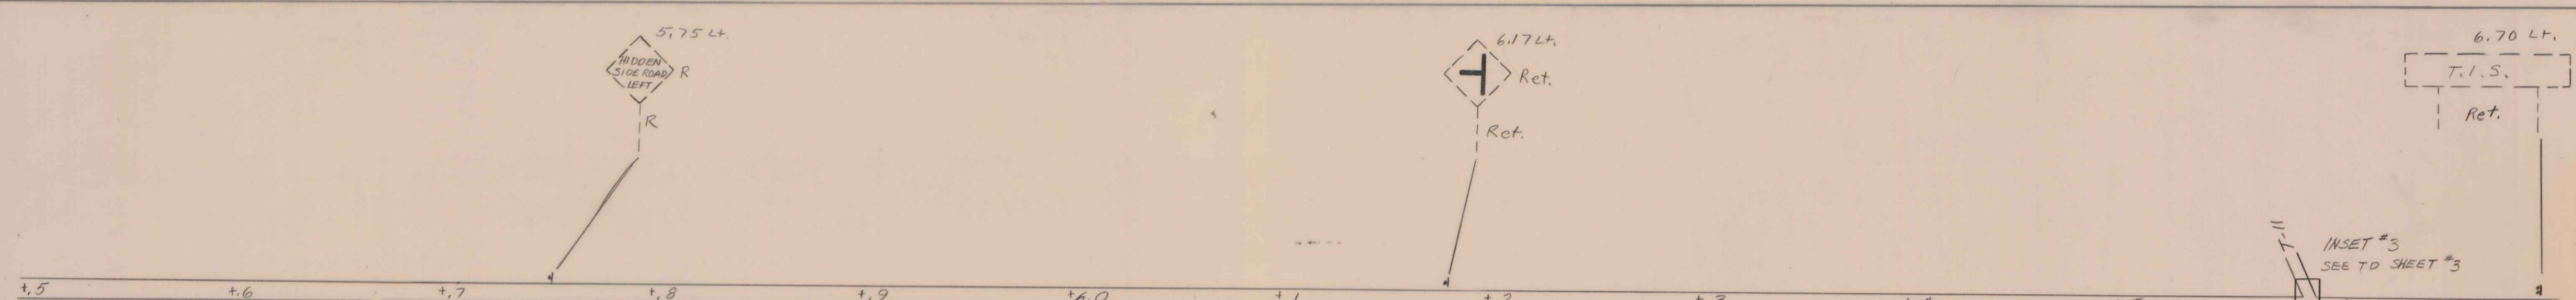
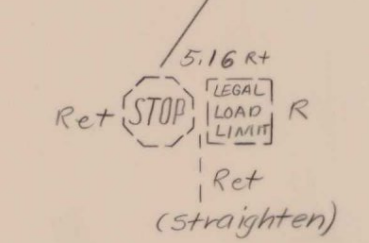
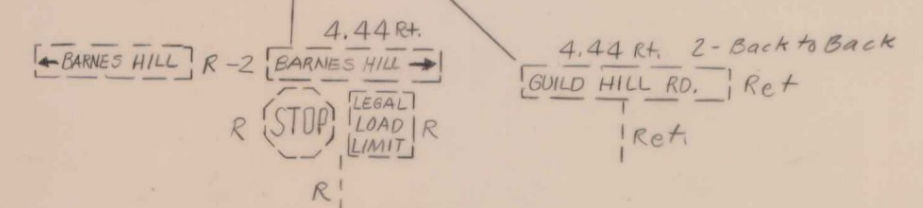


WAT

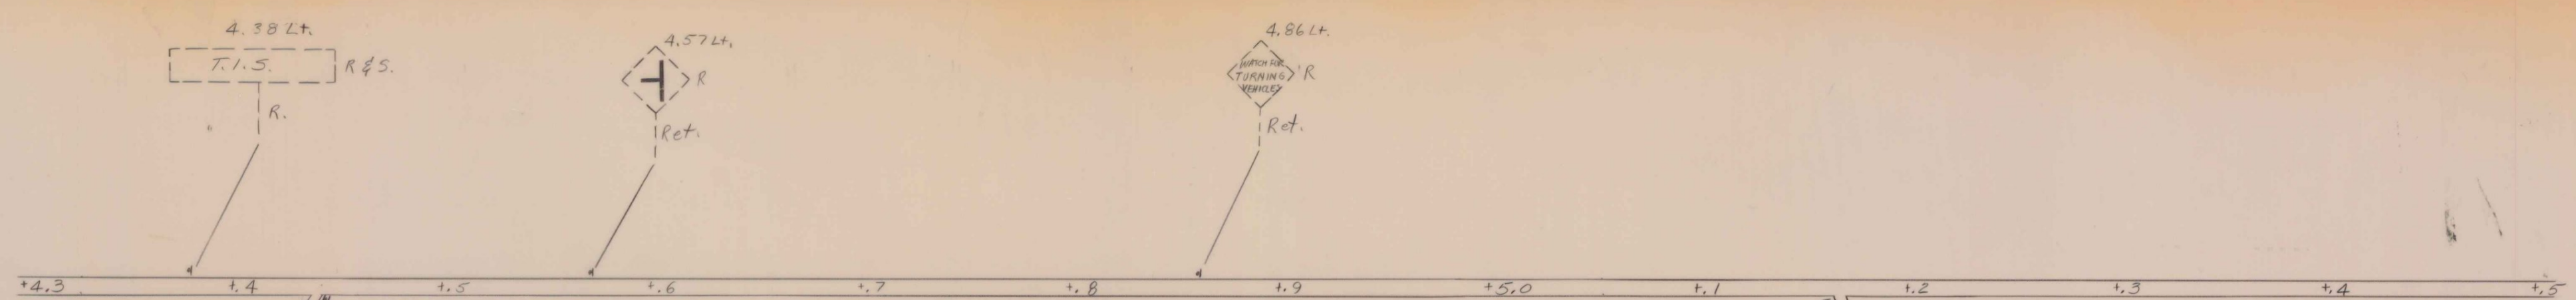

Stowe →

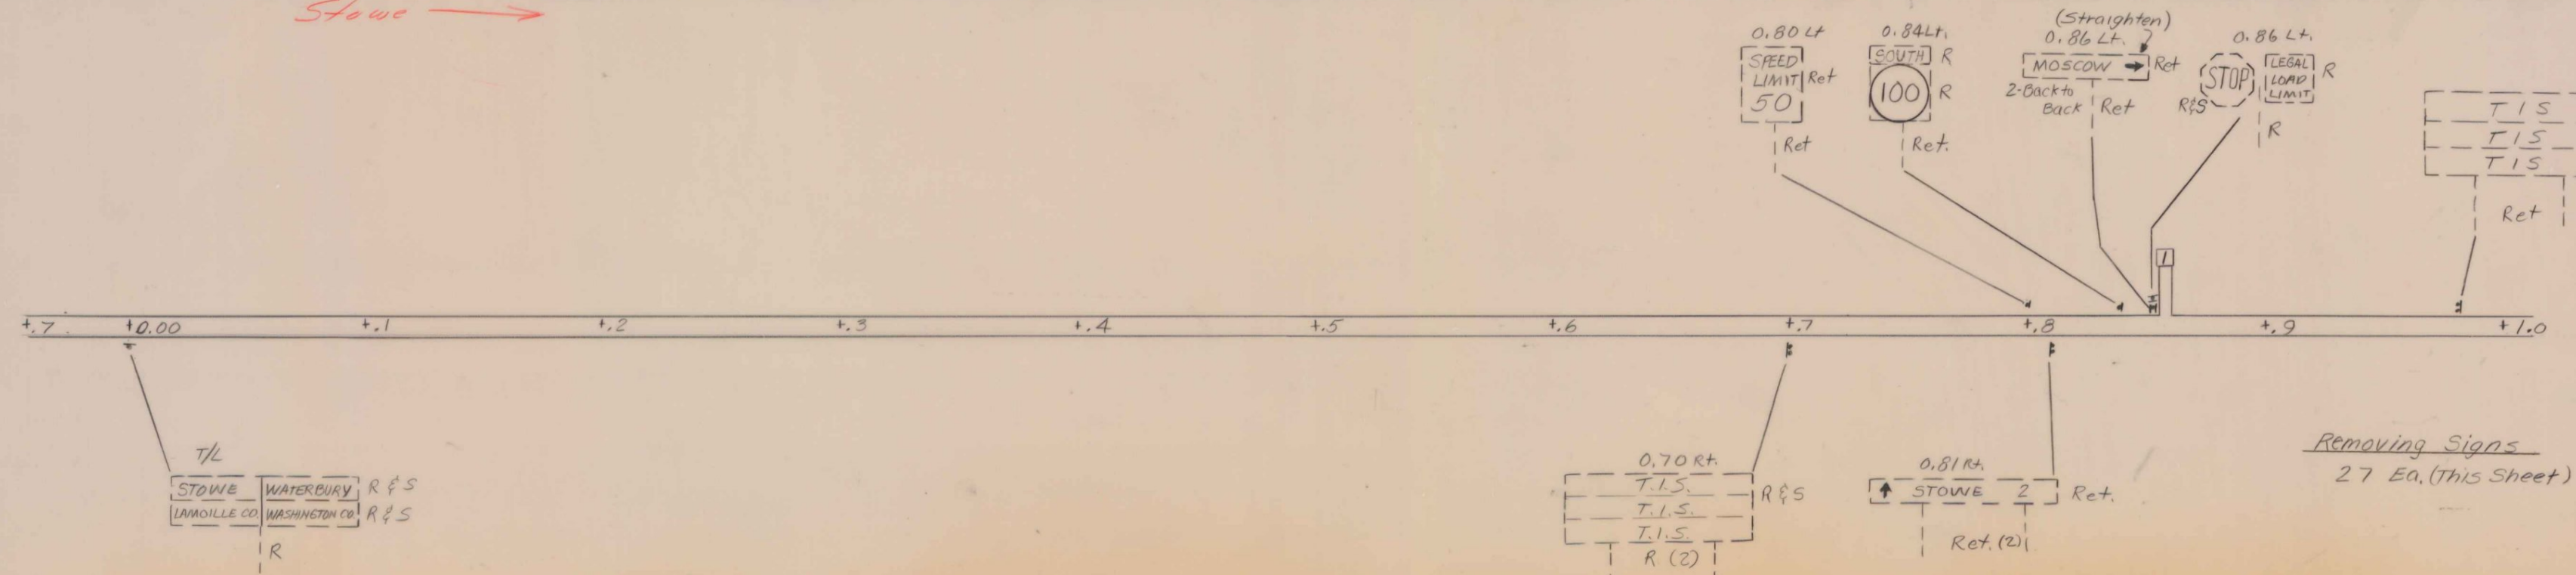

LEGEND
 Ret. = Retain
 R. = Remove
 R & S = Remove & Salvage

0 0.05mi. 0.1mi.
 SCALE

Removing Signs
 27 Ea. (This Sheet)

EXISTING SIGNS
 PREPARED BY JB DATE 8-86
 CHECKED BY DATE
 WATERBURY ~ STOWE
 PROJ F NO. 029-1(12)
 TRAFFIC SHEET NO. 2 SHEET 24 OF 108