
RIGHT TURN LANE AT WATERBURY M.M. 1.64 RT.


TYPICAL SECTION

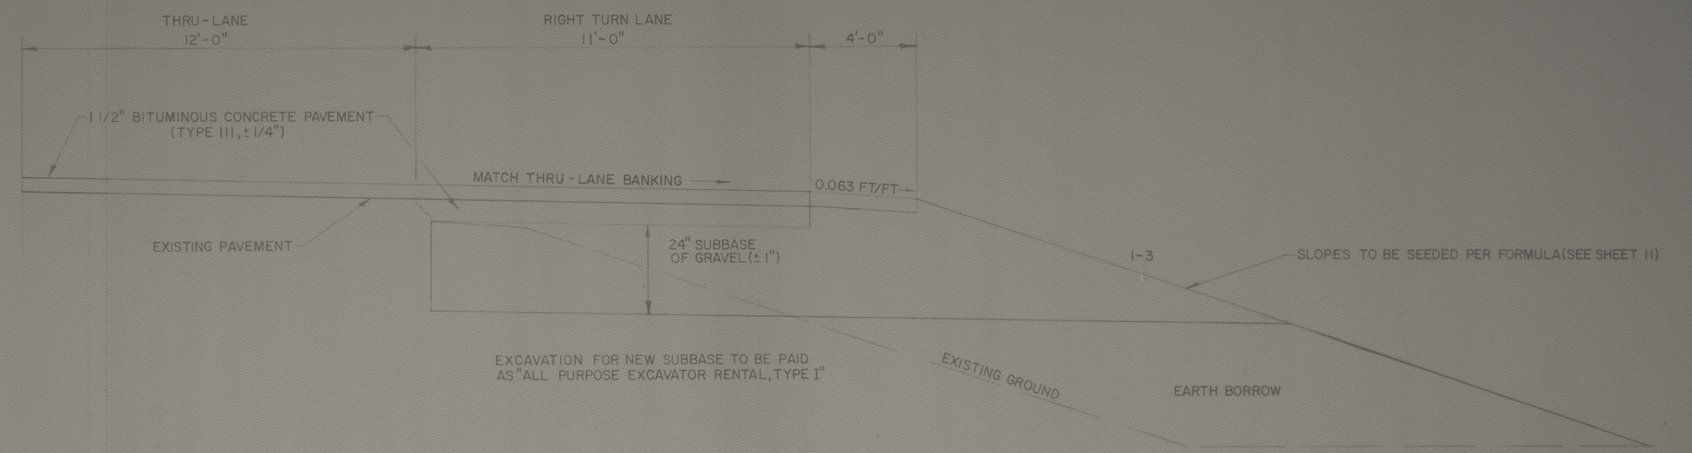

PARCEL NO.	GRANTOR	BEGIN. STA.	END. STA.	TAKING	REM.	RIGHTS	TITLE	DATE	TOWN OR CITY RECORDED	BK	PG	REMARKS
1	COSTEY, ROBERT F. & CAROL A	M.M. 1.53+23 RT. M.M. 1.54+17 RT.	M.M. 1.58+03 RT. M.M. 1.57+16 RT	0.10A±		CONST. EASE. (T) 0.02A±	WD		WATERBURY			1070 S.F.±
2	JOSLYN, DOUGLAS E. & ELEANOR F.	M.M. 1.57+50 RT. M.M. 1.60+23 RT.	M.M. 1.63+27 RT. M.M. 1.62+25 RT.	0.10A±		CONST. EASE. (T) 0.01A±	WD		WATERBURY			540 S.F.±

R.O.W. PLANS

LENGTH OF R.O.W. PROJECT 538.0 FEET = 0.102 MILES

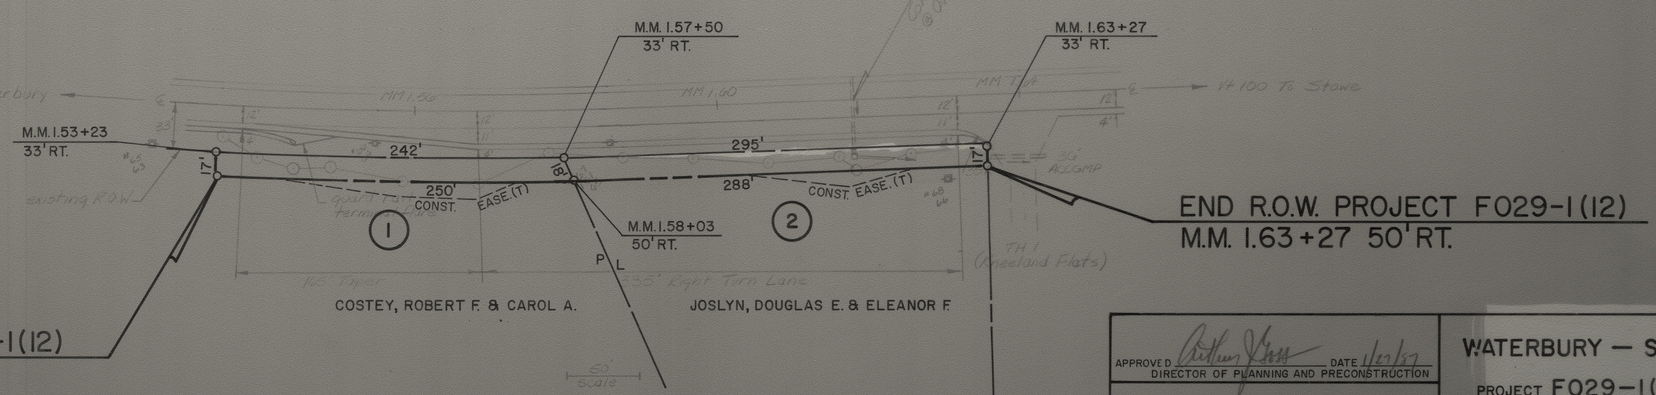

BEGIN R.O.W. PROJECT F029-1(12)
M.M. 1.53+23 50' RT.

END R.O.W. PROJECT F029-1(12)
M.M. 1.63+27 50' RT.

DATUM
VERTICAL
HORIZONTAL

APPROVED _____ DATE 1/23/17
DIRECTOR OF PLANNING AND PRECONSTRUCTION

APPROVED _____ DATE 1/23/17
CHIEF, PROPERTY ADMINISTRATION

WATERBURY — STOWE
PROJECT F029-1(12)
SHEET 1 OF 1