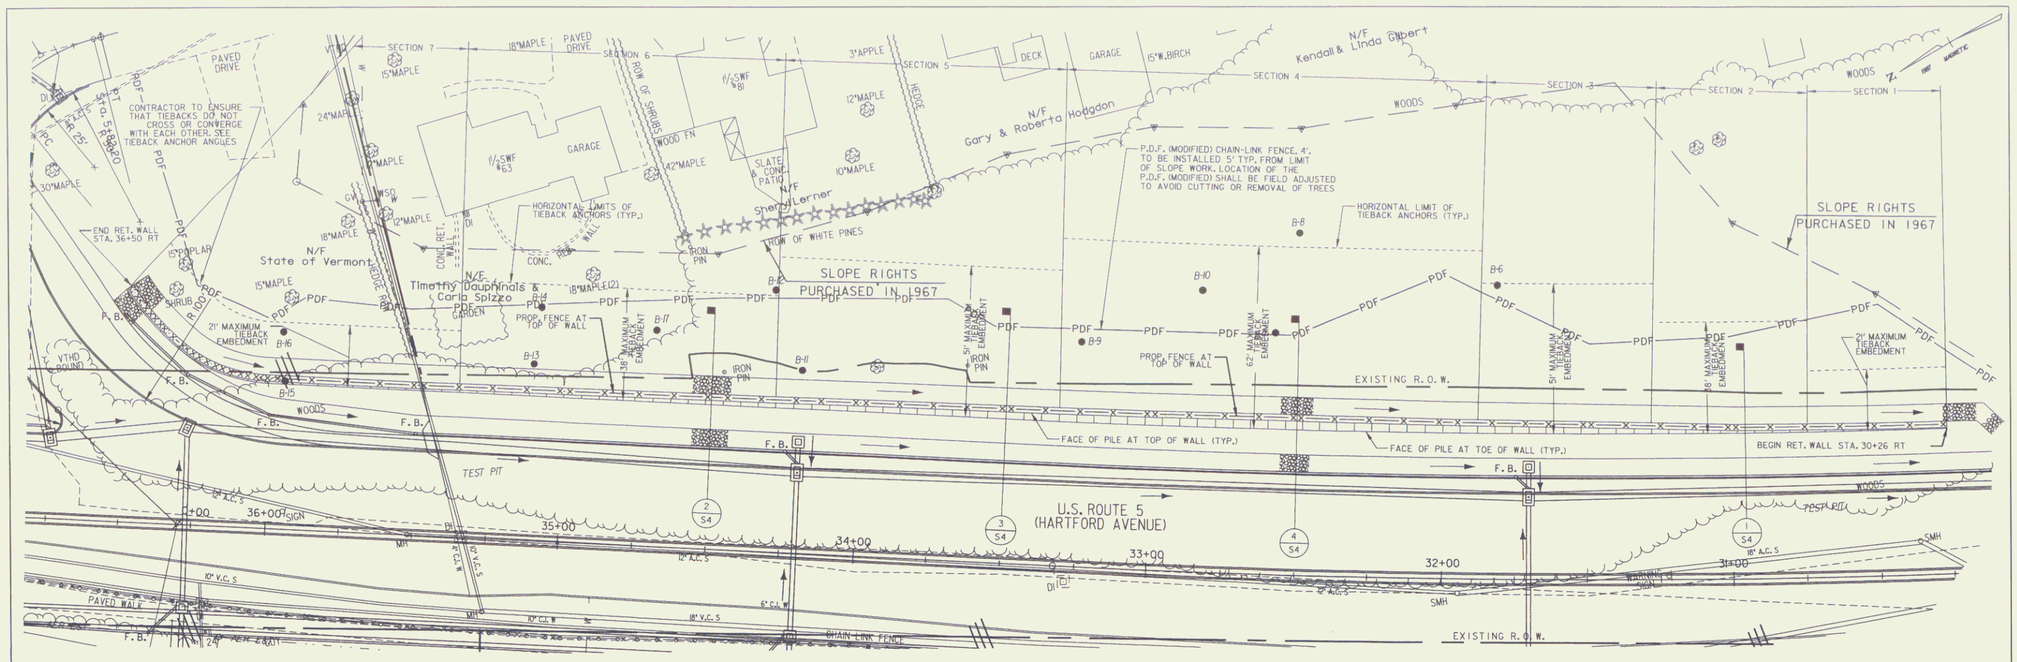

PLAN VIEW – SOLDIER PILE & TIEBACK WALL

0 10 20 30 40
SCALE IN FEET

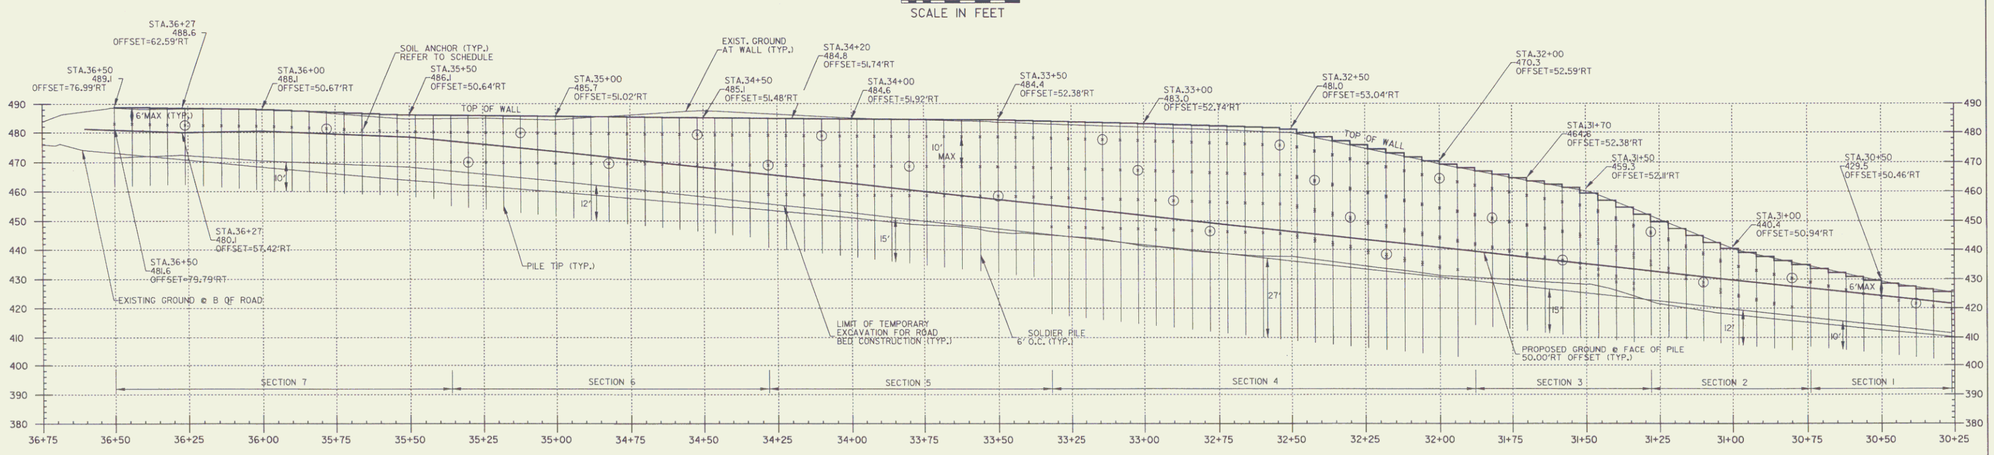

WALL PROFILE

SCALE: 1"=20' HORIZ.
1"=20' VERT.

LEGEND:
⊙ - INDICATES LOCATION OF PERFORMANCE TEST

NOTE: ALL WALL OFFSETS ARE MEASURED FROM ROADWAY CENTERLINE TO FACE OF PILE.

DATUM	
VERTICAL	NGVD 1929
HORIZONTAL	N/A

PROJECT: HARTFORD	PROJECT NO.: RS 0113(40)
DESIGN FILE NAME: $$$$FILENAME$$$	
IPARM FILE NAME:	PLOT DATE: 03-JAN-2006
SURVEYED BY: FANTONI	SURVEY DATE: 1/87
SQUAD LEADER: KEN UPMAL	DRAWN BY: E. ATKINS
EARTH RETENTION SYSTEM SHEET S2	ROW SHEET 8 OF 62

8