Original Drawing – Ink on Polymer meeting the requirements of 27 V.S.A. § 1403

① VT 14 STA 382+75.0 RT - VT 14 STA 386+25.0 RT
CONSTRUCT NEW GRASS-LINED DITCH

② VT 14 STA 383+91.3 RT - VT 14 STA 385+83.2 RT
CONSTRUCT NEW DITCH LINED WITH STONE FILL, TYPE I

CONSTRUCT 5' WIDE PAVED APRON
VT 14 STA 384+28.7 LT - VT 14 STA 384+67.8 LT

CONSTRUCT GRAVEL DRIVE (10' WIDE)
VT 14 STA 384+50.0 LT

CONSTRUCT SLOPE W/ STONE FILL, TYPE II
VT 14 STA 382+80.9 RT - VT 14 STA 386+15.0 RT

SPECIAL PROVISION (REINFORCED SOIL SLOPE) W/ STONE FILL, TYPE II
VT 14 STA 386+25.0 RT - VT 14 STA 388+00.0 RT

BOX BEAM GUARDRAIL
VT 14 STA 384+87.1 LT - VT 14 STA 387+88.8 LT
VT 14 STA 386+11.7 RT - VT 14 STA 388+00.0 RT

MANUFACTURED TERMINAL SECTION, TANGENT
VT 14 STA 384+73.3 LT - VT 14 STA 384+87.1 LT
VT 14 STA 385+97.5 RT - VT 14 STA 386+11.7 RT
VT 14 STA 387+88.8 LT - VT 14 STA 388+00.0 RT

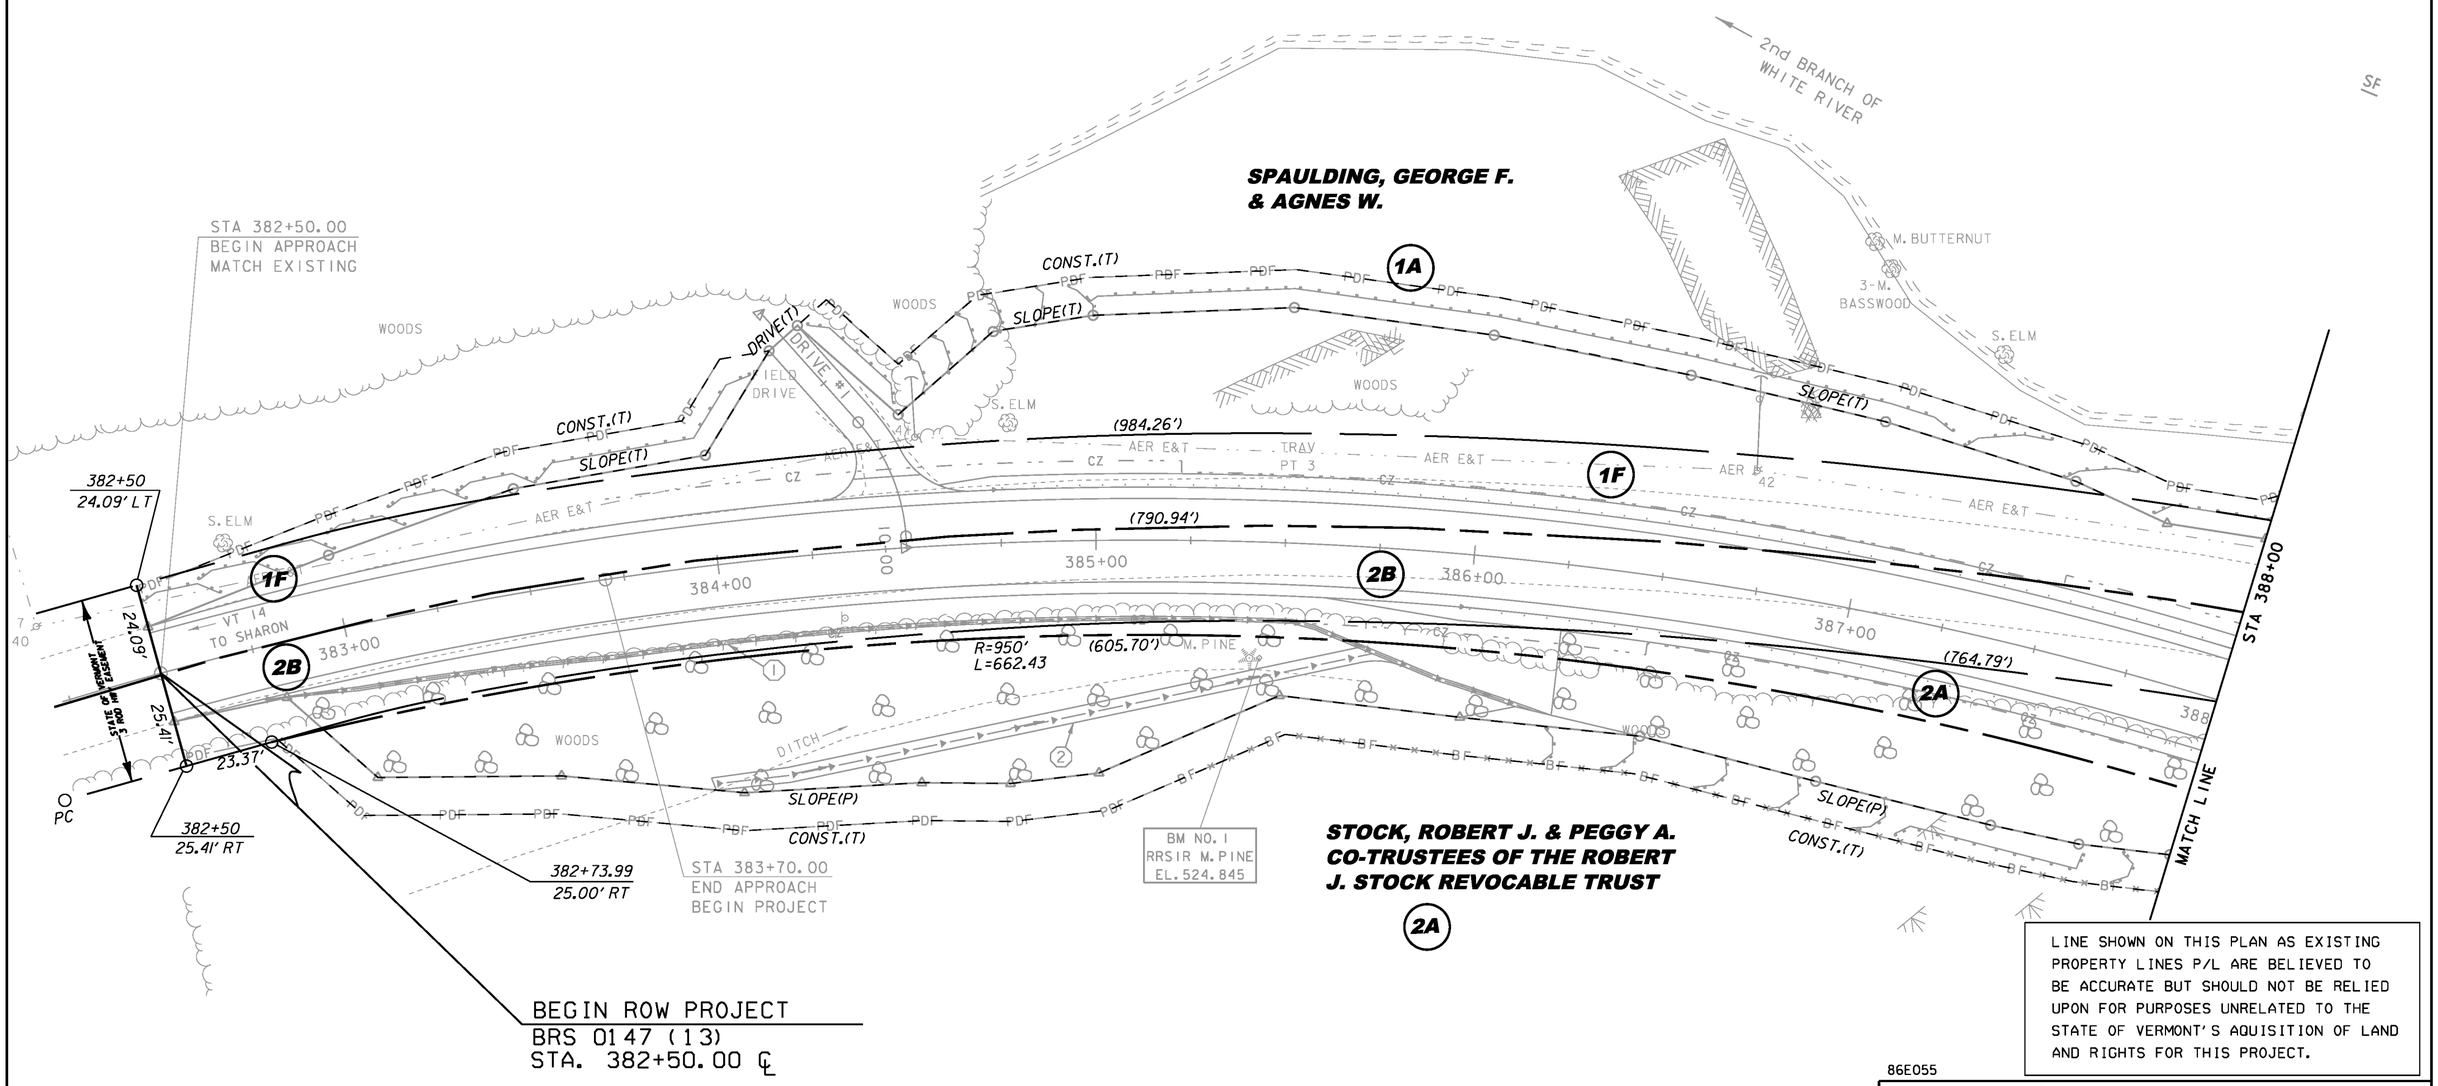

LINE SHOWN ON THIS PLAN AS EXISTING PROPERTY LINES P/L ARE BELIEVED TO BE ACCURATE BUT SHOULD NOT BE RELIED UPON FOR PURPOSES UNRELATED TO THE STATE OF VERMONT'S AQUISITION OF LAND AND RIGHTS FOR THIS PROJECT.

86E055

PROJECT NAME: ROYALTON
PROJECT NUMBER: BRS 0147(13)

20 0 20
SCALE: 1" = 20'-0"

FILE NAME: \BRIDGE 27 \Layout 1.dgn	PLOT DATE: 12-APR-2017
PROJECT LEADER: C. CARLSON	DRAWN BY: MR
DESIGNED BY: D. PETERSON	CHECKED BY: JB
BRIDGE 27 ROW LAYOUT SHEET (1)	ROW SHEET 4 OF 38