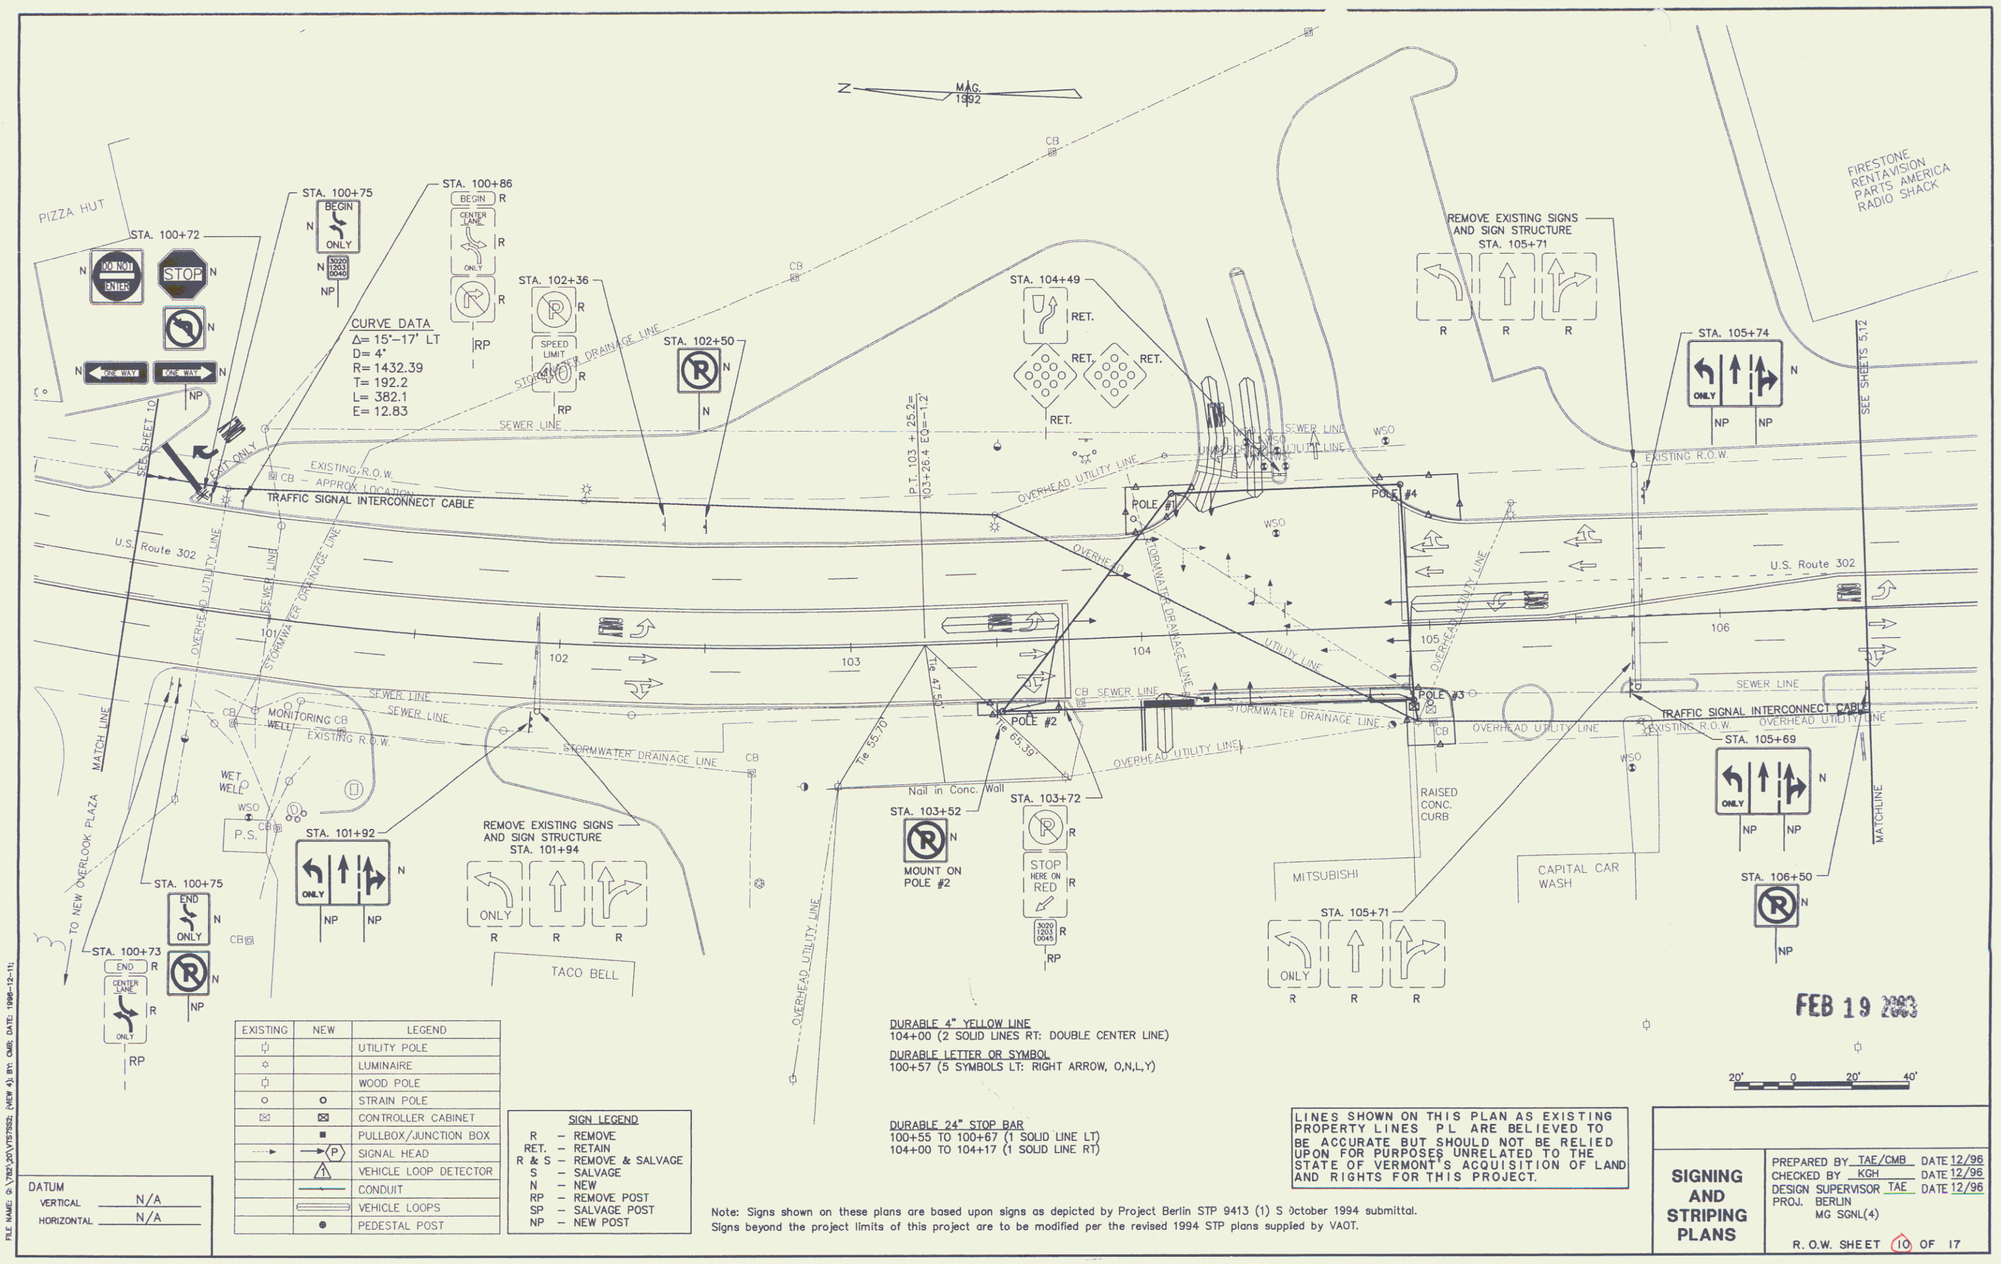

EXISTING	NEW	LEGEND
		UTILITY POLE
		LUMINAIRE
		WOOD POLE
		STRAIN POLE
		CONTROLLER CABINET
		PULLBOX/JUNCTION BOX
		SIGNAL HEAD
		VEHICLE LOOP DETECTOR
		CONDUIT
		VEHICLE LOOPS
		PEDESTAL POST

SIGN LEGEND

R	– REMOVE
RET.	– RETAIN
R & S	– REMOVE & SALVAGE
S	– SALVAGE
N	– NEW
RP	– REMOVE POST
SP	– SALVAGE POST
NP	– NEW POST

DATUM
VERTICAL N/A
HORIZONTAL N/A

DURABLE 4" YELLOW LINE
104+00 (2 SOLID LINES RT: DOUBLE CENTER LINE)

DURABLE LETTER OR SYMBOL
100+57 (5 SYMBOLS LT: RIGHT ARROW, O,N,L,Y)

DURABLE 24" STOP BAR
100+55 TO 100+67 (1 SOLID LINE LT)
104+00 TO 104+17 (1 SOLID LINE RT)

LINES SHOWN ON THIS PLAN AS EXISTING PROPERTY LINES PL ARE BELIEVED TO BE ACCURATE BUT SHOULD NOT BE RELIED UPON FOR PURPOSES UNRELATED TO THE STATE OF VERMONT'S ACQUISITION OF LAND AND RIGHTS FOR THIS PROJECT.

Note: Signs shown on these plans are based upon signs as depicted by Project Berlin STP 9413 (1) S October 1994 submittal.
Signs beyond the project limits of this project are to be modified per the revised 1994 STP plans supplied by VAOT.

FILE NAME: G:\7927_20\VTS7552; (NEW 4); BY: CMB; DATE: 1996-12-11;

SIGNING AND STRIPING PLANS

PREPARED BY TAE/CMB DATE 12/96
CHECKED BY KGH DATE 12/96
DESIGN SUPERVISOR TAE DATE 12/96
PROJ. BERLIN
MG SGNL(4)

R. O.W. SHEET 10 OF 17

10