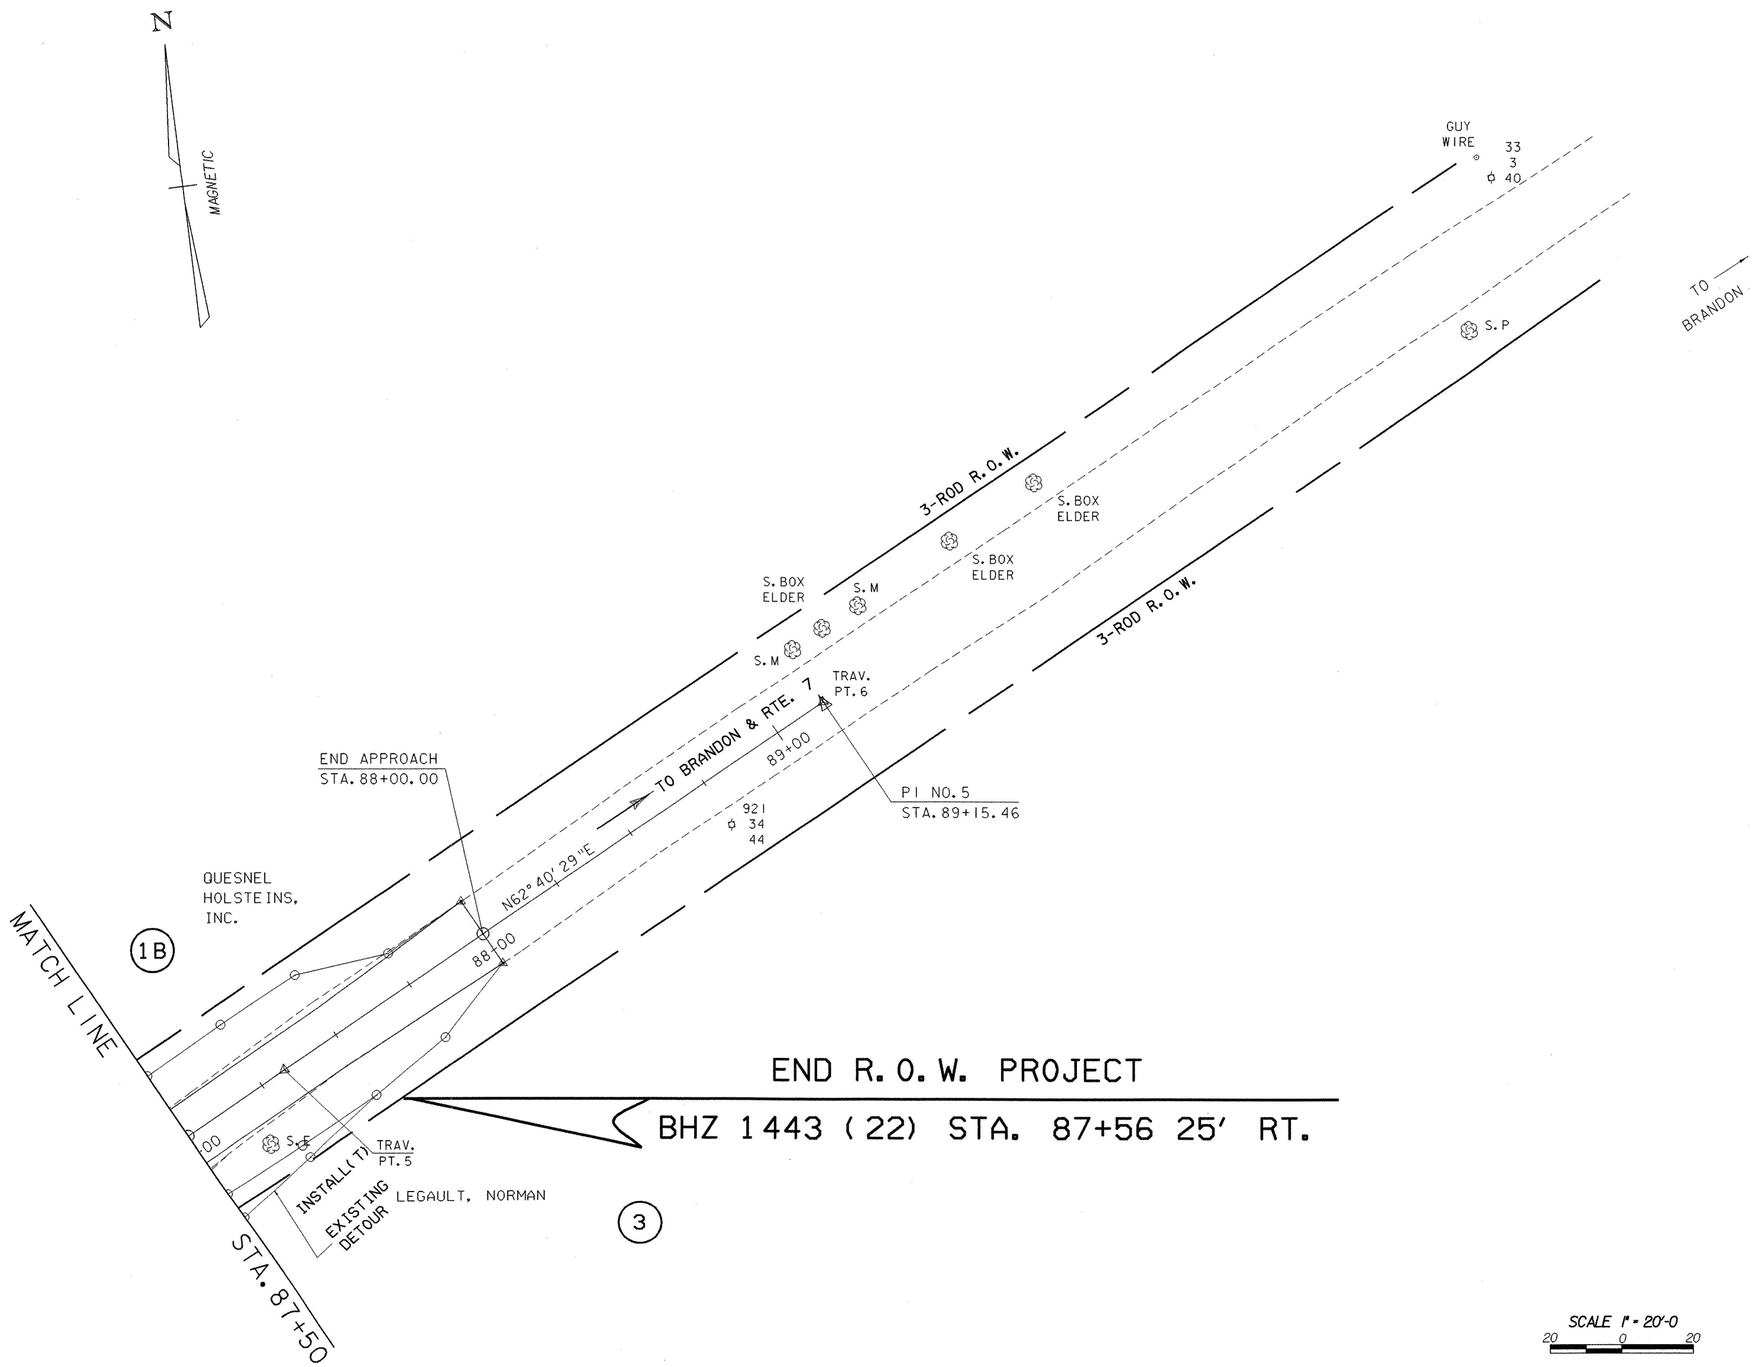

SCALE 1" - 20'-0
20 0 20

FOR R.O.W. USE ONLY LAYOUT SHEET (3)

PROJECT NAME:	BRANDON
PROJECT NUMBER:	BHZ 1443 (22)
FILE NAME: 87J137\Structures\sj137103.i	PLOT DATE: 16-MAY-2002
PROJECT MANAGER: R.R. WHITCOMB	DRAWN BY: G. ROY
DESIGNED BY: T. SUMNER	CHECKED BY: T. SUMNER
R.O.W. SHEET 10 OF 10 SHEETS	SHEET 8 OF 51 SHEETS