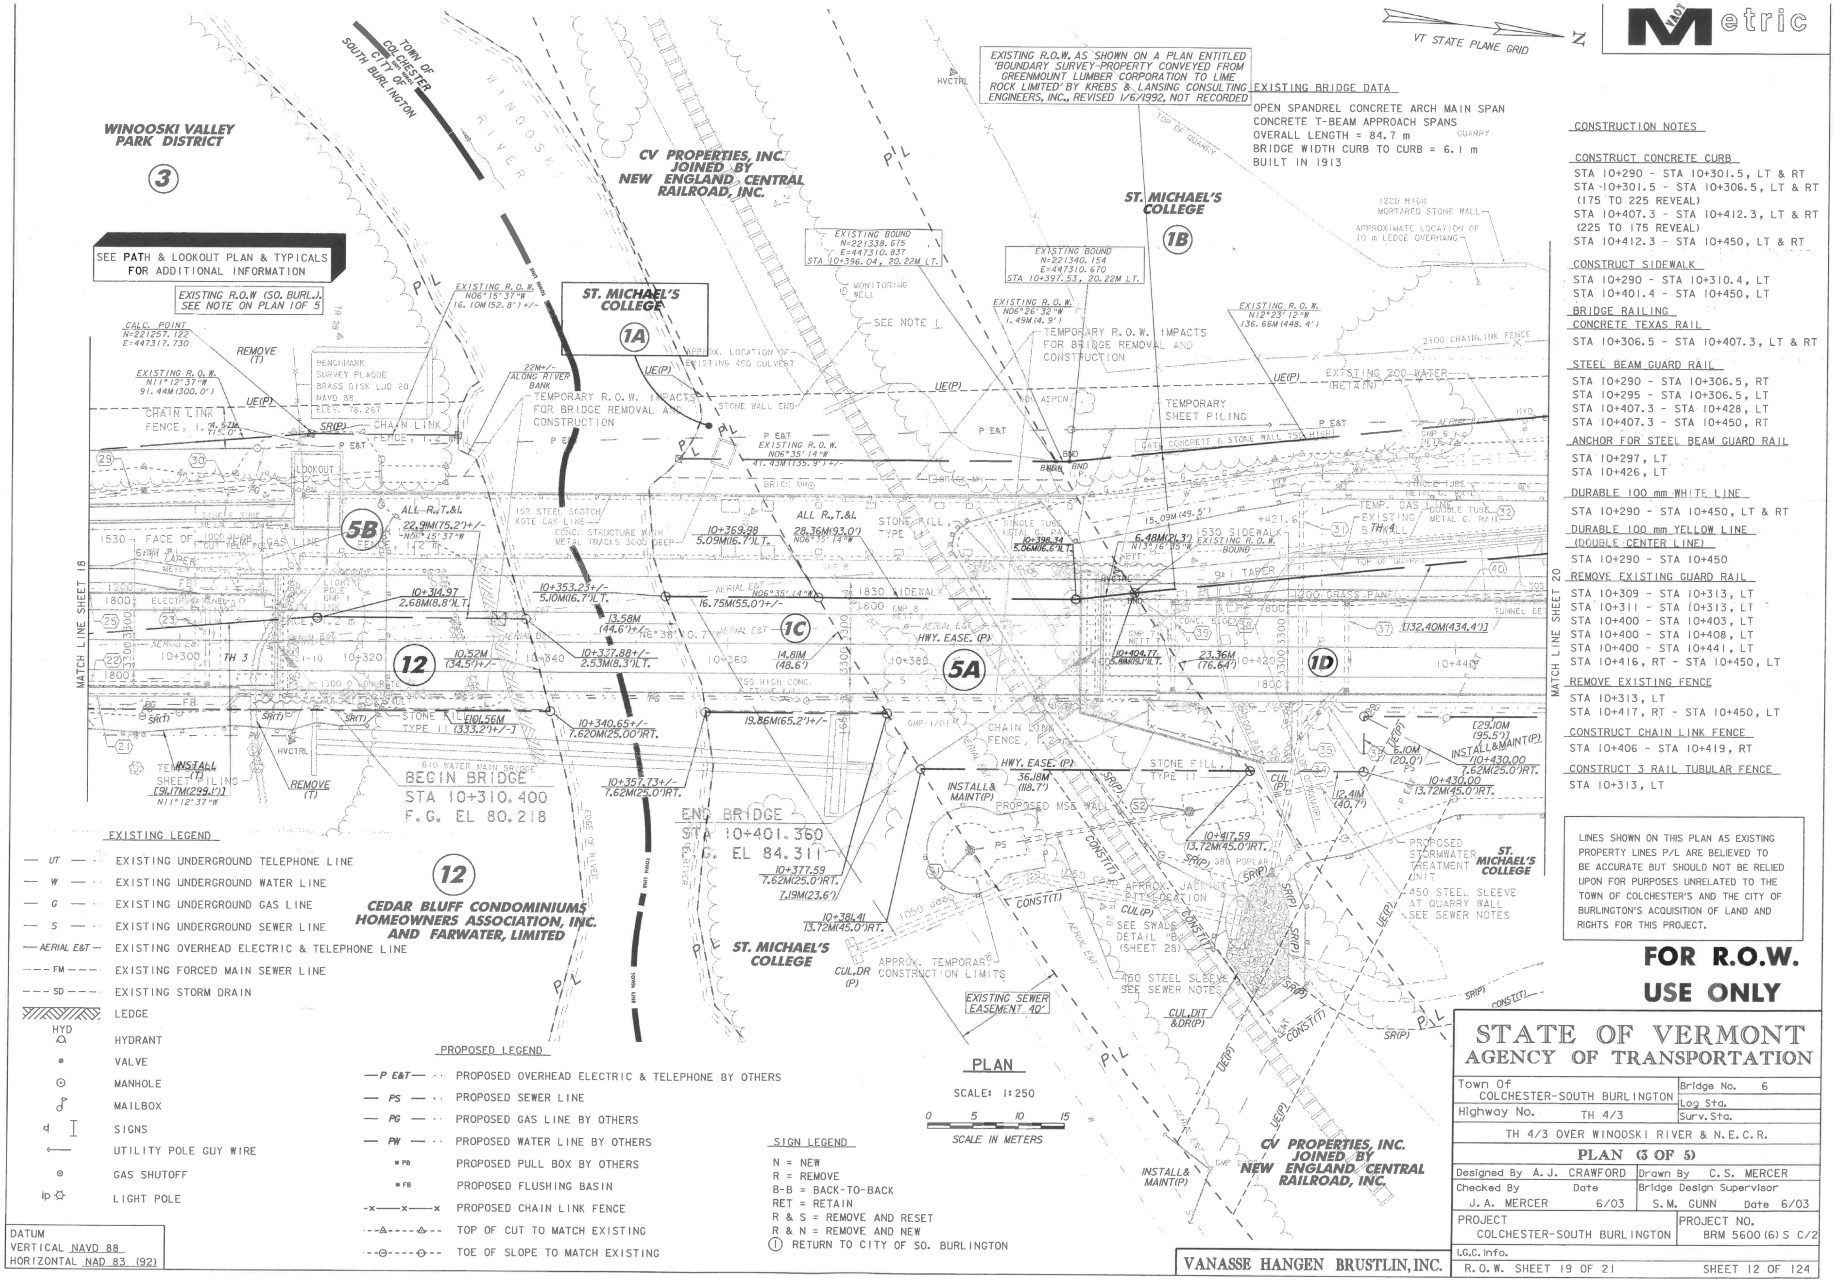

CONSTRUCTION NOTES

CONSTRUCT CONCRETE CURB
STA 10+290 - STA 10+301.5, LT & RT
STA 10+301.5 - STA 10+306.5, LT & RT (175 TO 225 REVEAL)
STA 10+407.3 - STA 10+412.3, LT & RT (225 TO 175 REVEAL)
STA 10+412.3 - STA 10+450, LT & RT

CONSTRUCT SIDEWALK
STA 10+290 - STA 10+310.4, LT
STA 10+401.4 - STA 10+450, LT

BRIDGE RAILING
CONCRETE TEXAS RAIL
STA 10+306.5 - STA 10+407.3, LT & RT

STEEL BEAM GUARD RAIL
STA 10+290 - STA 10+306.5, RT
STA 10+295 - STA 10+306.5, LT
STA 10+407.3 - STA 10+428, LT
STA 10+407.3 - STA 10+450, RT

ANCHOR FOR STEEL BEAM GUARD RAIL
STA 10+297, LT
STA 10+426, LT

DURABLE 100 mm WHITE LINE
STA 10+290 - STA 10+450, LT & RT

DURABLE 100 mm YELLOW LINE (DOUBLE CENTER LINE)
STA 10+290 - STA 10+450

REMOVE EXISTING GUARD RAIL
STA 10+309 - STA 10+313, LT
STA 10+311 - STA 10+313, LT
STA 10+400 - STA 10+403, LT
STA 10+400 - STA 10+408, LT
STA 10+400 - STA 10+441, LT
STA 10+416, RT - STA 10+450, LT

REMOVE EXISTING FENCE
STA 10+313, LT
STA 10+417, RT - STA 10+450, LT

CONSTRUCT CHAIN LINK FENCE
STA 10+406 - STA 10+419, RT

CONSTRUCT 3 RAIL TUBULAR FENCE
STA 10+313, LT

LINES SHOWN ON THIS PLAN AS EXISTING PROPERTY LINES P/L ARE BELIEVED TO BE ACCURATE BUT SHOULD NOT BE RELIED UPON FOR PURPOSES UNRELATED TO THE TOWN OF COLCHESTER'S AND THE CITY OF BURLINGTON'S ACQUISITION OF LAND AND RIGHTS FOR THIS PROJECT.

FOR R.O.W. USE ONLY

STATE OF VERMONT
AGENCY OF TRANSPORTATION

Town Of COLCHESTER-SOUTH BURLINGTON	Bridge No. 6
Highway No. TH 4/3	Log Sta. / Surv. Sta.
TH 4/3 OVER WINOOSKI RIVER & N.E.C.R.	
PLAN (3 OF 5)	
Designed By A.J. CRAWFORD	Drawn By C.S. MERCER
Checked By J.A. MERCER Date 6/03	Bridge Design Supervisor S.M. GUNN Date 6/03
PROJECT COLCHESTER-SOUTH BURLINGTON	PROJECT NO. BRM 5600 (6) S C/2
L.G.C. Info.	
R.O.W. SHEET 19 OF 21	SHEET 12 OF 124

MAY 12 2010