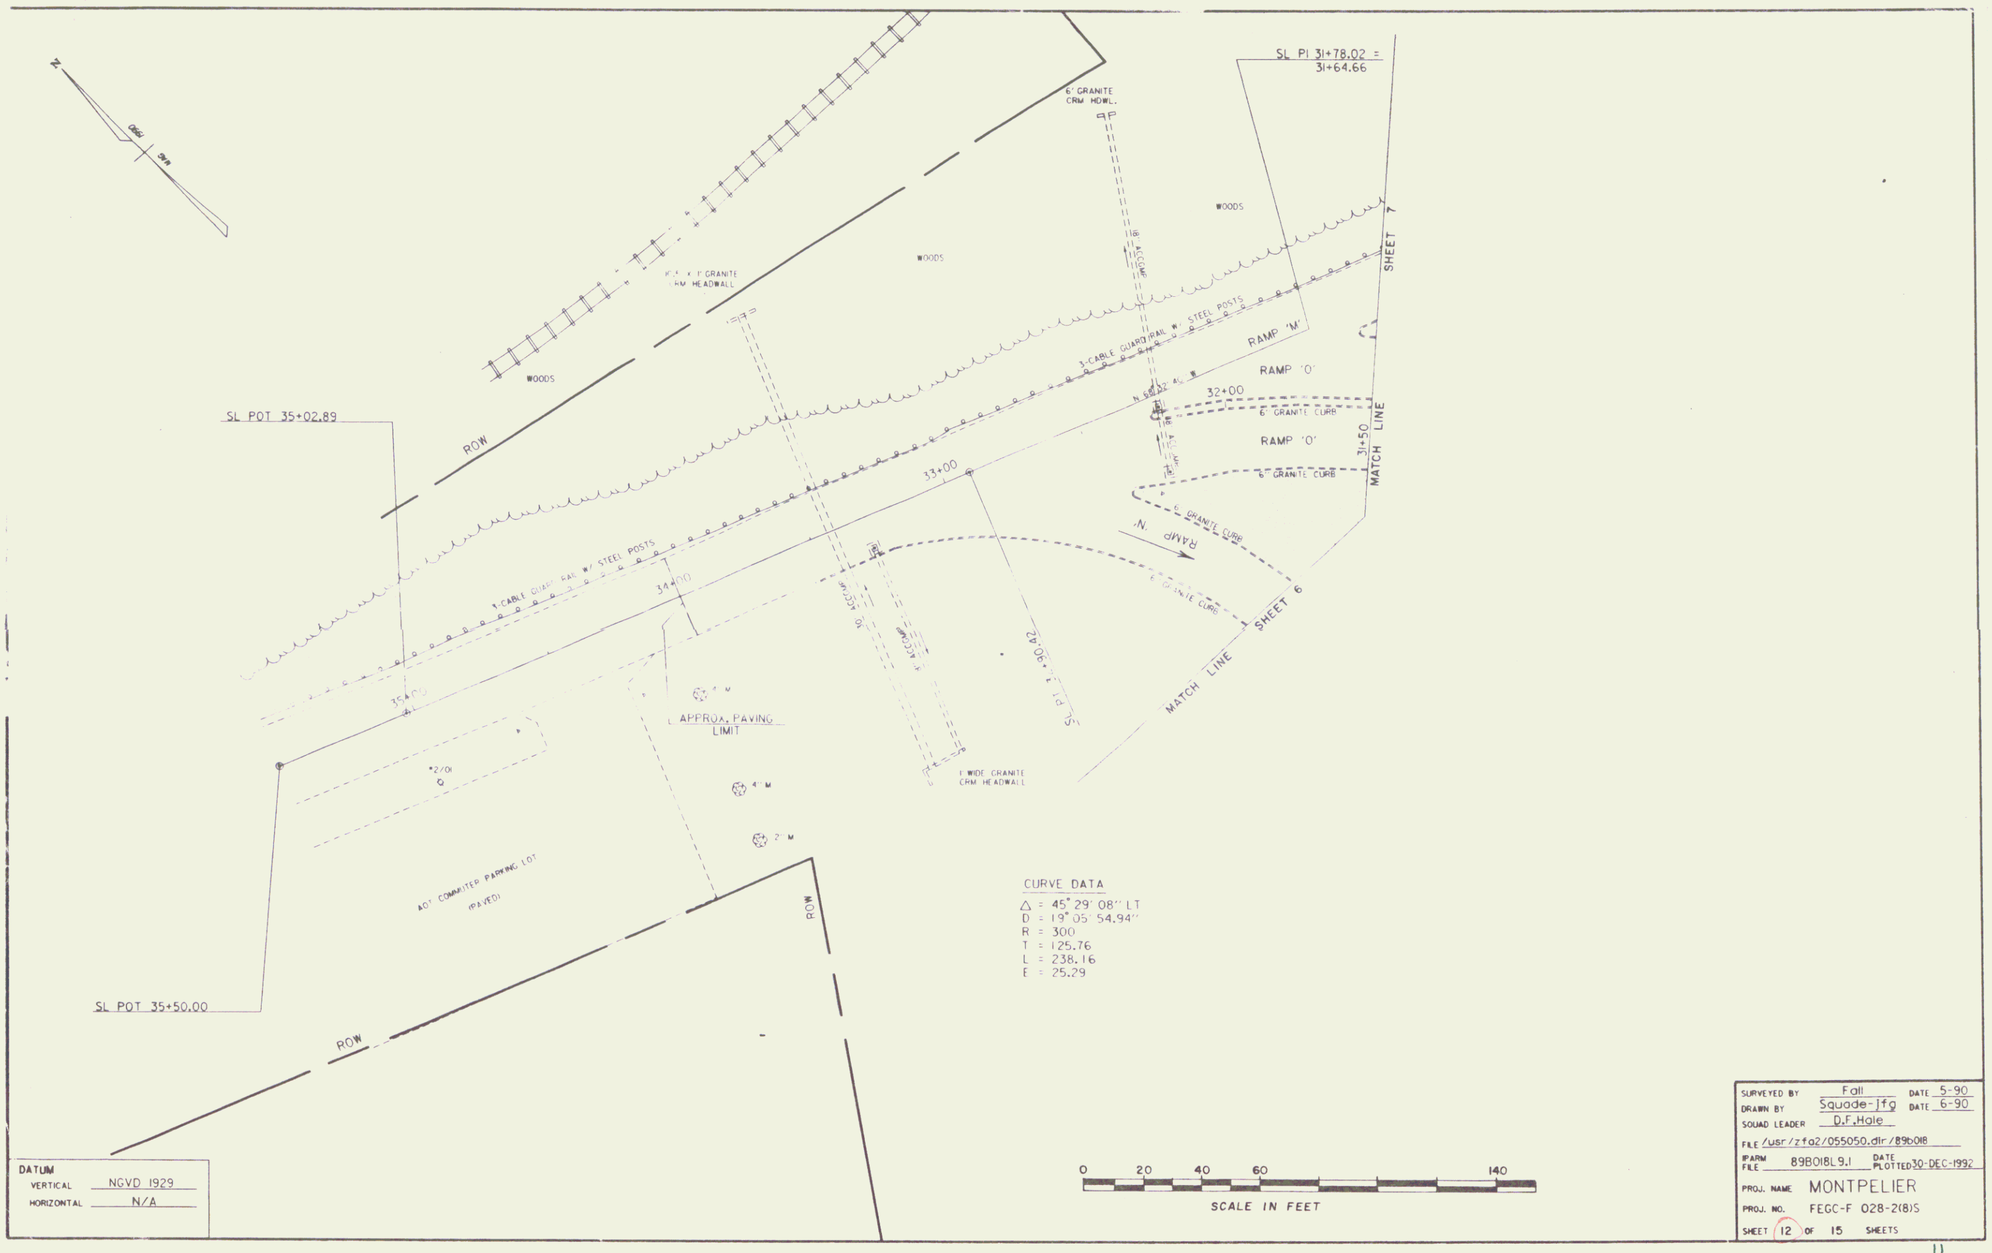
N
SL PI 31+78.02 =
31+64.66
6" GRANITE
CRM HDWL.
WOODS
WOODS
WOODS
SHEET 7
3-CABLE GUARDRAIL W/ STEEL POSTS
RAMP 'M'
RAMP 'O'
32+00
6" GRANITE CURB
RAMP 'O'
31+50
MATCH LINE
6" GRANITE CURB
33+00
SL POT 35+02.89
ROW
3-CABLE GUARDRAIL W/ STEEL POSTS
34+00
35+00
APPROX. PAVING
LIMIT
SHEET 6
MATCH LINE
SL PI 32+90.34
1' WIDE GRANITE
CRM HEADWALL
AOT COMMUTER PARKING LOT
(PAVED)
ROW
SL POT 35+50.00
ROW
CURVE DATA
Δ = 45° 29' 08" LT
D = 19° 05' 54.94"
R = 300
T = 125.76
L = 238.16
E = 25.29
0 20 40 60 140
SCALE IN FEET
DATUM
VERTICAL NGVD 1929
HORIZONTAL N/A
SURVEYED BY Foll DATE 5-90
DRAWN BY Squade-Jfg DATE 6-90
SQUAD LEADER D.F.Hale
FILE /usr/zfa2/055050.dir/89b018
FARM FILE 89B018L9.1 DATE PLOTTED 30-DEC-1992
PROJ. NAME MONTPELIER
PROJ. NO. FEGC-F 028-2(8)S
SHEET 12 OF 15 SHEETS

FEB 05 1993