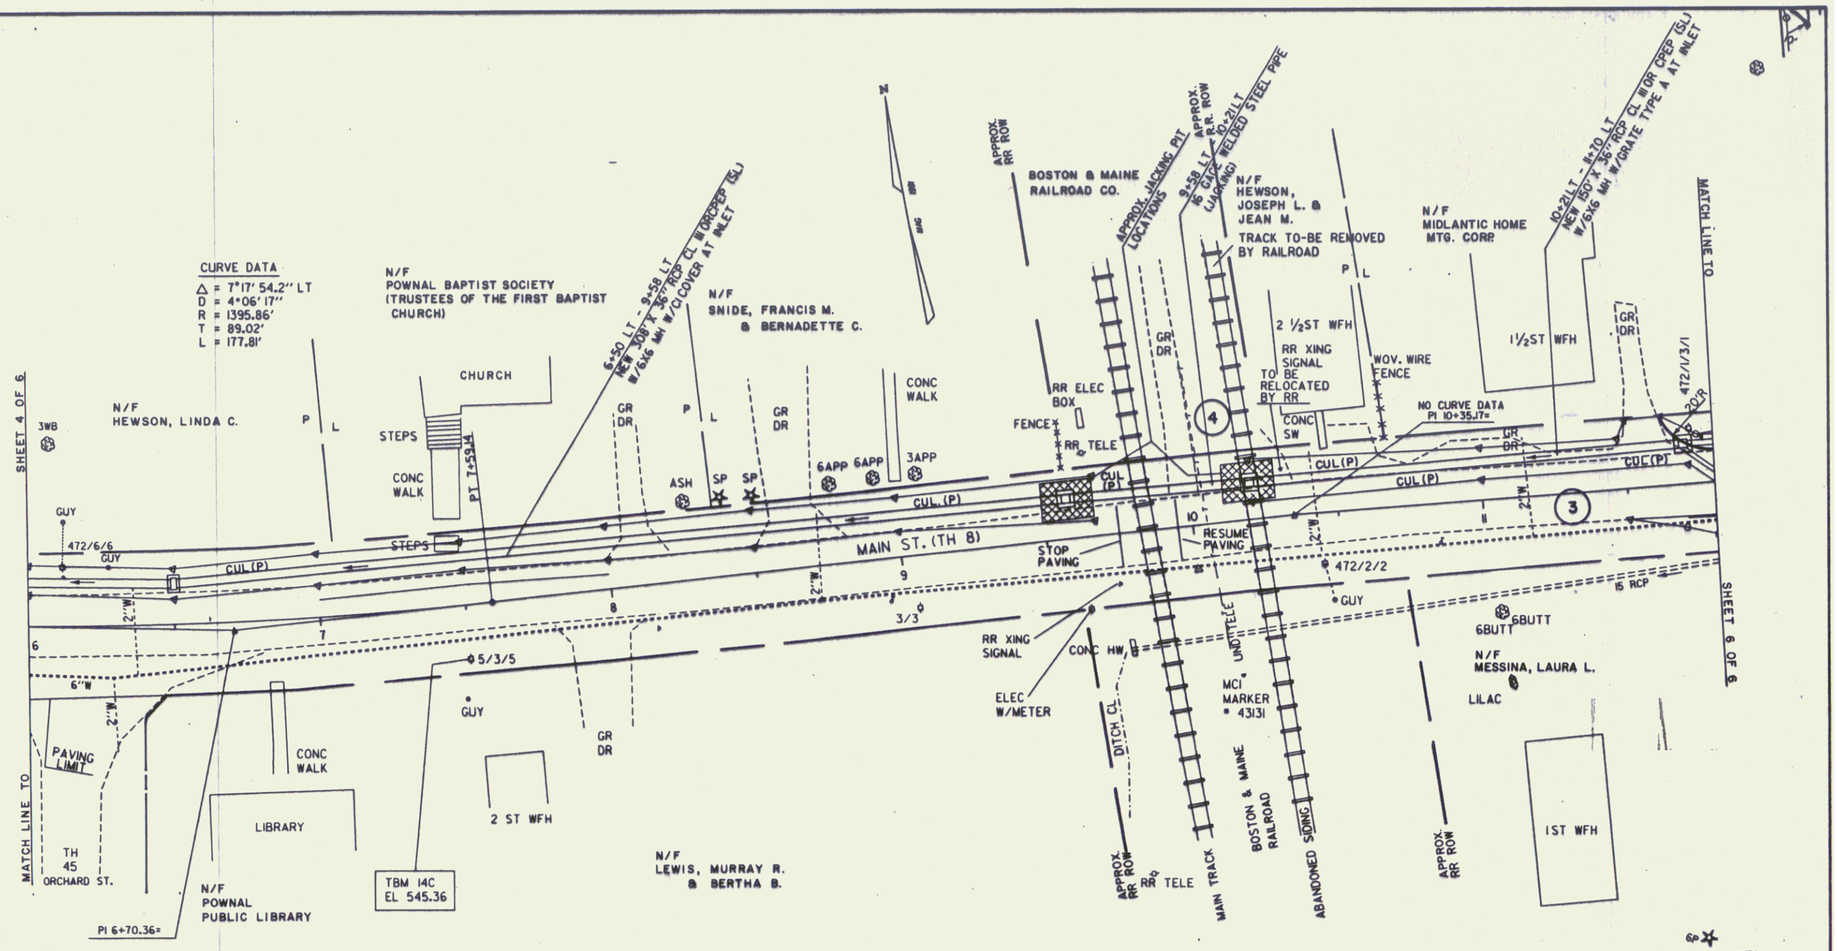

CONSTRUCTION NOTES

JACKING OR BORING WELDED STEEL PIPE
9+58 LT - 10+20 LT (APPROXIMATE)

COLD PLANING
9+50 - 9+75
9+95 - 10+20

CAST-IN-PLACE CONCRETE CURB, TYPE B
11+62 LT - 56+52 LT
11+70 RT - 31+50 RT

DATUM
VERTICAL NGVD 1929
HORIZONTAL N/A

0 20 40 60 140
SCALE IN FEET

SURVEYED BY MOREAU DATE 9-92
DRAWN BY DATE 9-92
SQUAD LEADER TDS
FILE /usr/zfa2/055050.dlr/92cll6cb.dgn
IPARM 92cll6l2 DATE PLOTTED 25-JAN-1993

POWNAL
CM 0107(9)S
R.O.W. SHEET 5 OF 6 SHEETS

DEC 22 1995