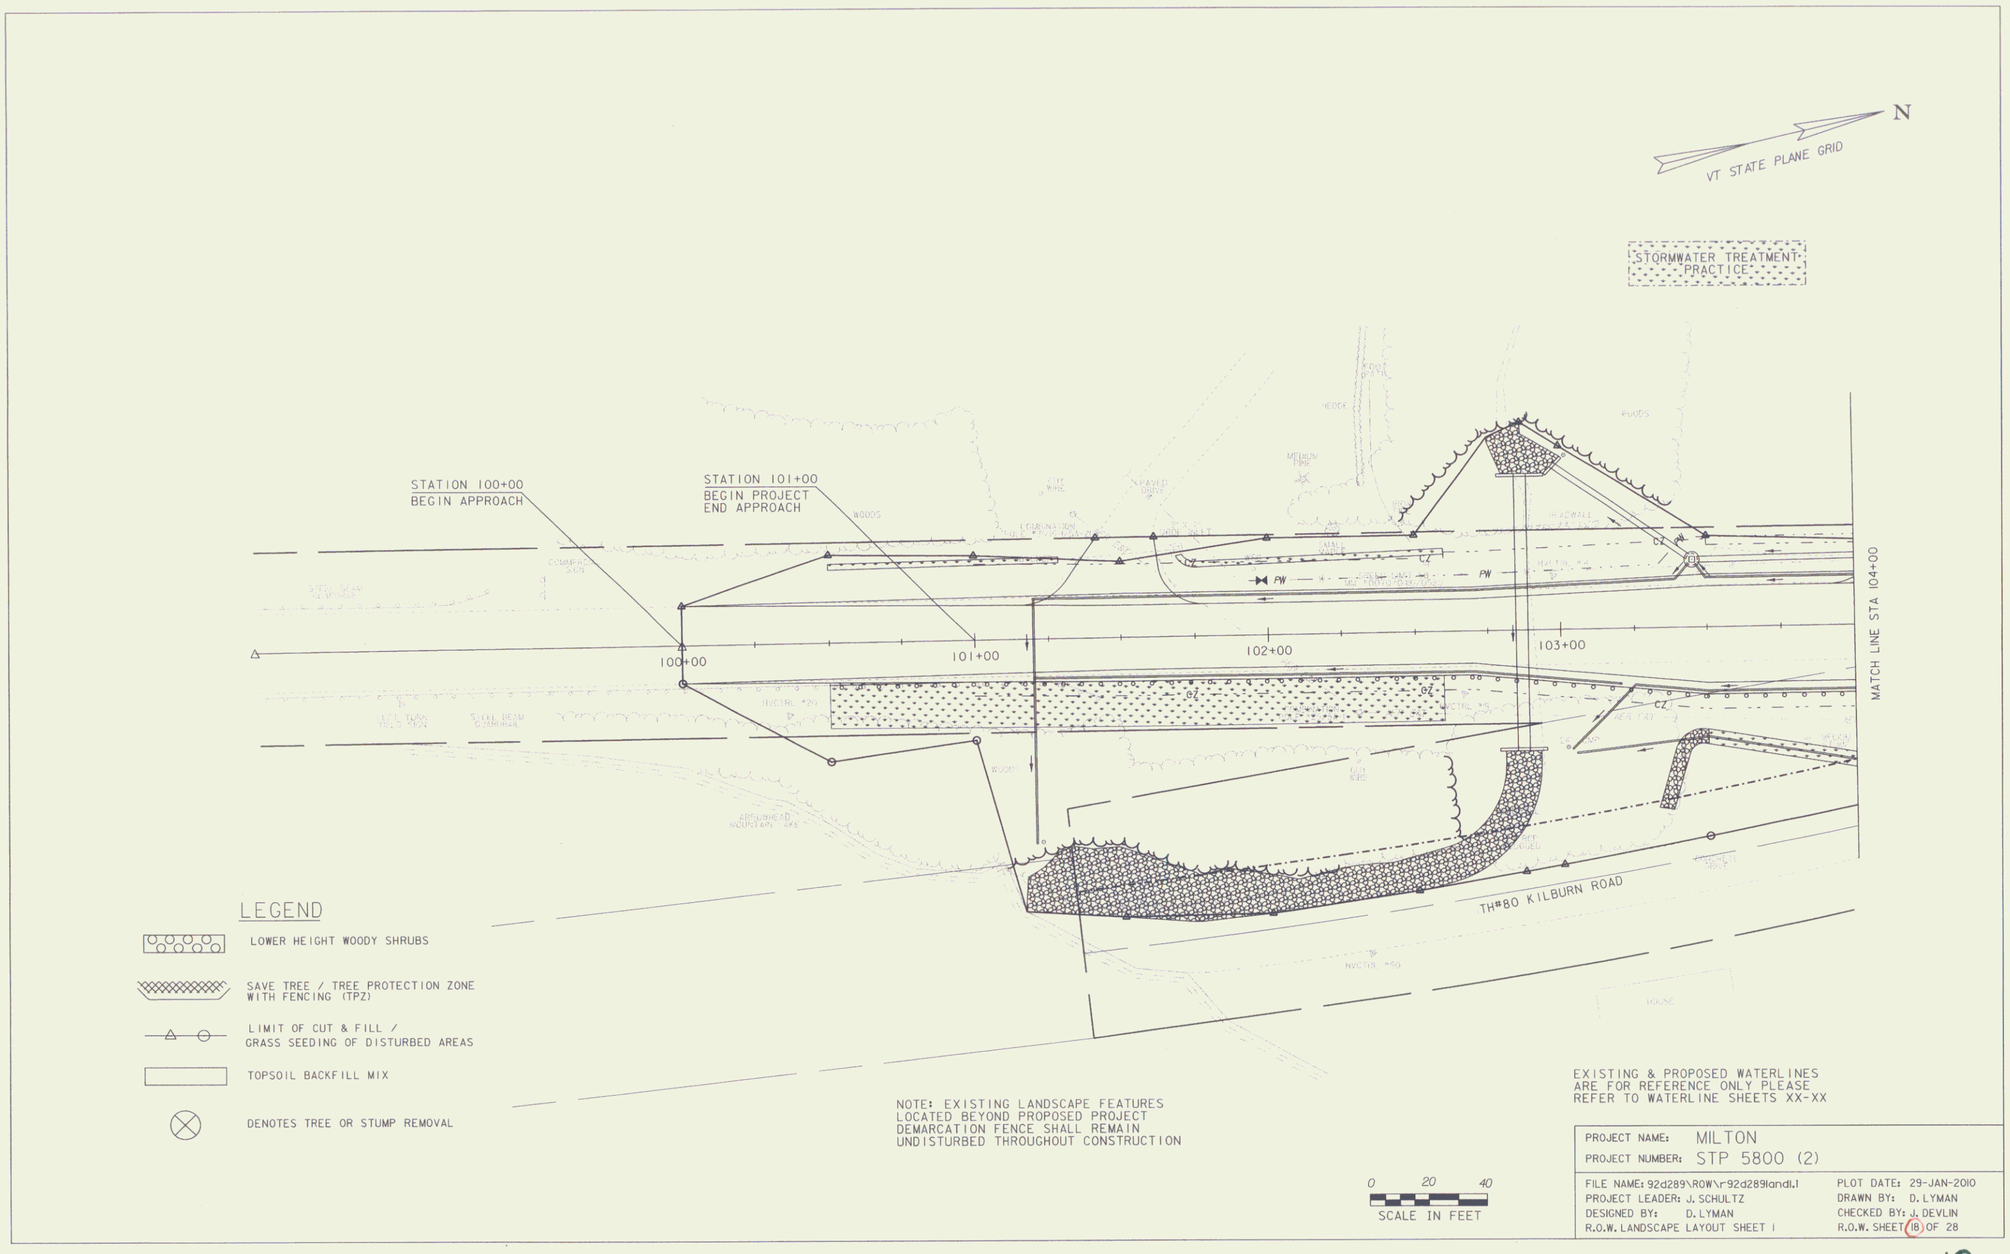

PROJECT NAME: MILTON
PROJECT NUMBER: STP 5800 (2)

FILE NAME: 92d289\ROW\r92d289landl.1
PROJECT LEADER: J. SCHULTZ
DESIGNED BY: D. LYMAN
R.O.W. LANDSCAPE LAYOUT SHEET 1

PLOT DATE: 29-JAN-2010
DRAWN BY: D. LYMAN
CHECKED BY: J. DEVLIN
R.O.W. SHEET 18 OF 28