Metric

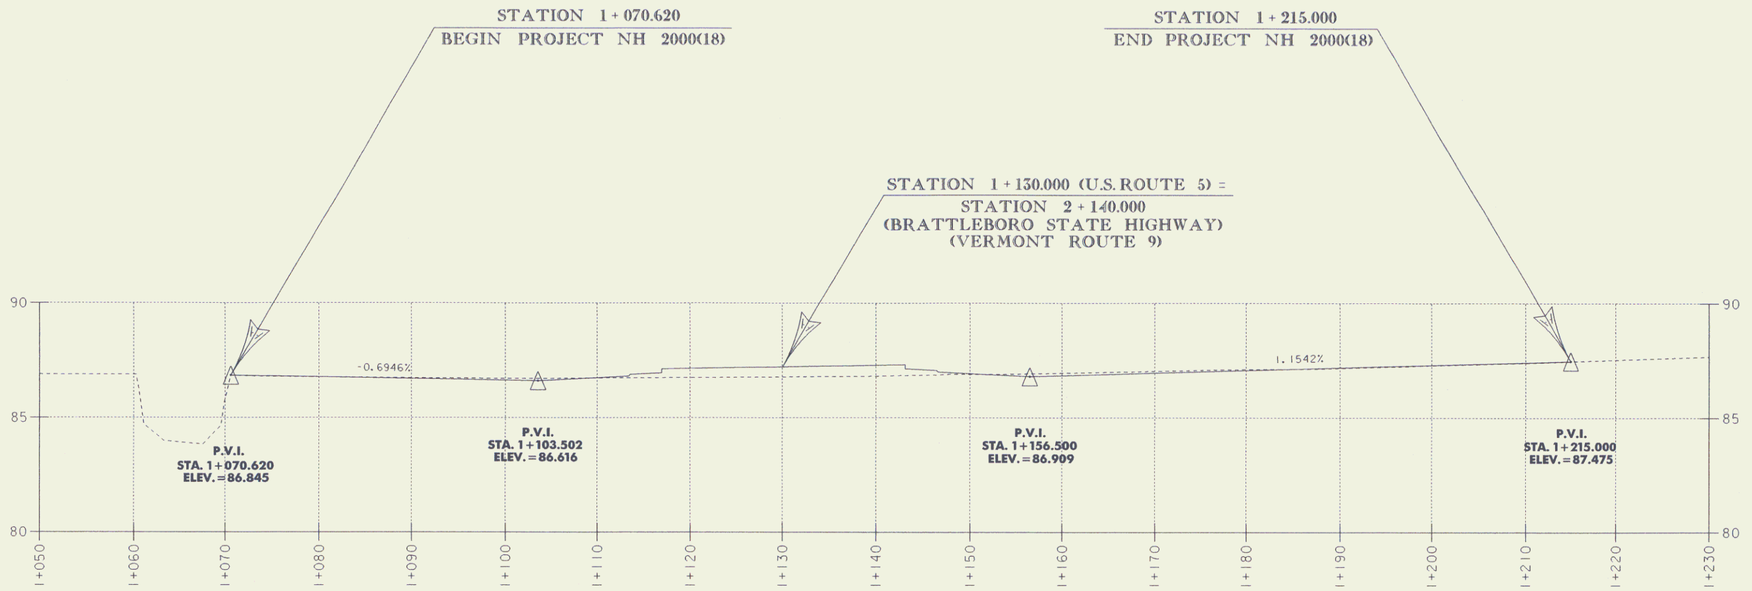

Profile

FEB 2 1 2001

0 10 20
5 4 3 2 1 0
HORIZONTAL SCALE = 1:250
VERTICAL SCALE = 1:100

DATUM
VERTICAL NAVD88
HORIZONTAL NAD83(92)

U.S. ROUTE 5

PROJECT: BRATTLEBORO
PROJECT NO.: NH 2000(18)
DESIGN FILE NAME: sqdc/93d191/dd191xs.dgn
IPARM FILE NAME: dd191pl.i
SURVEYED BY: R. GILMAN
SQUAD LEADER: S. MENARD
PLOT DATE: 30-SEP-1997
SURVEY DATE: 10/95
DRAWN BY: K. UPMAL
R. O. W. SHEET 13 OF 14 SHEETS

3