RELOCATE MAILBOX–MULTIPLE SUPPORT
STA. 1+157 LT

YIELDING MARKER POSTS
STA. 1+046.9 LT
STA. 1+046.9 RT
STA. 1+140.8 LT
STA. 1+149.8 RT
STA. 1+155.1 LT
STA. 1+155.7 LT

REMOVAL OF EXISTING FENCE
STA. 1+044 – STA. 1+141 LT

CHAIN–LINK FENCE, 1.8 m
STA. 1+044 – STA. 1+141 LT
ERECT FENCE ALONG SAME LINE AS EXISTING FENCE.

BRACING ASSEMBLY FOR CHAIN–LINK FENCE, 1.8 m
STA. 1+044 LT
STA. 1+093 LT
STA. 1+141 LT

DRAINAGE
Scanned 11-04-04 MPR

① STA. 1+140.8 TO STA. 1+155.1 LT
NEW 525 mm X 375 mm X 14 m PCCSPA(1.7 mm), CSPA(1.7 mm), OR CAAPA(1.6 mm)
REMOVE EXISTING 18" CGMP

② STA. 1+149.8 RT TO STA. 1+155.1 LT
NEW 450 mm X 28 m PCCSP(1.7 mm), CAAP(1.6 mm), OR CPEP(SL) WITH A NEW REINFORCED CONCRETE CATCH BASIN (TYPE A GRATE) AT INLET
REMOVE EXISTING DROP INLET AND INSTALL A NEW REINFORCED CONCRETE CATCH BASIN (TYPE A GRATE) AT OUTLET

③ STA. 1+155.1 TO STA. 1+155.7 LT
NEW 375 mm X 11 m PCCSP(1.7 mm), CAAP(1.6 mm), OR CPEP(SL) WITH A NEW REINFORCED CONCRETE DROP INLET (TYPE A GRATE) AT INLET
REMOVE EXISTING 12" CGMP

REMOVAL AND DISPOSAL OF GUIDE POSTS
STA. 1+144.9 RT TO STA. 1+153.6 LT

DEMOLITION AND DISPOSAL OF BUILDING
NO. 1, STA. 1+137 LT

150 mm UNDERDRAIN
STA. 1+046.9 TO STA. 1+155.1 LT
STA. 1+046.9 TO STA. 1+149.8 RT

UNDERDRAIN FLUSHING BASINS
STA. 1+046.9, 0.7 LT
STA. 1+046.9, 0.7 RT

Metric

R.O.W. PLANS

BEGIN R.O.W. PROJECT
CMG PARK(3) STA. 1+040.0, 13.3 m (43.6') LT.

END R.O.W. PROJECT
CMG PARK(3) STA. 1+141.8, 29.0 m (95.2') LT.

MAG. 1993

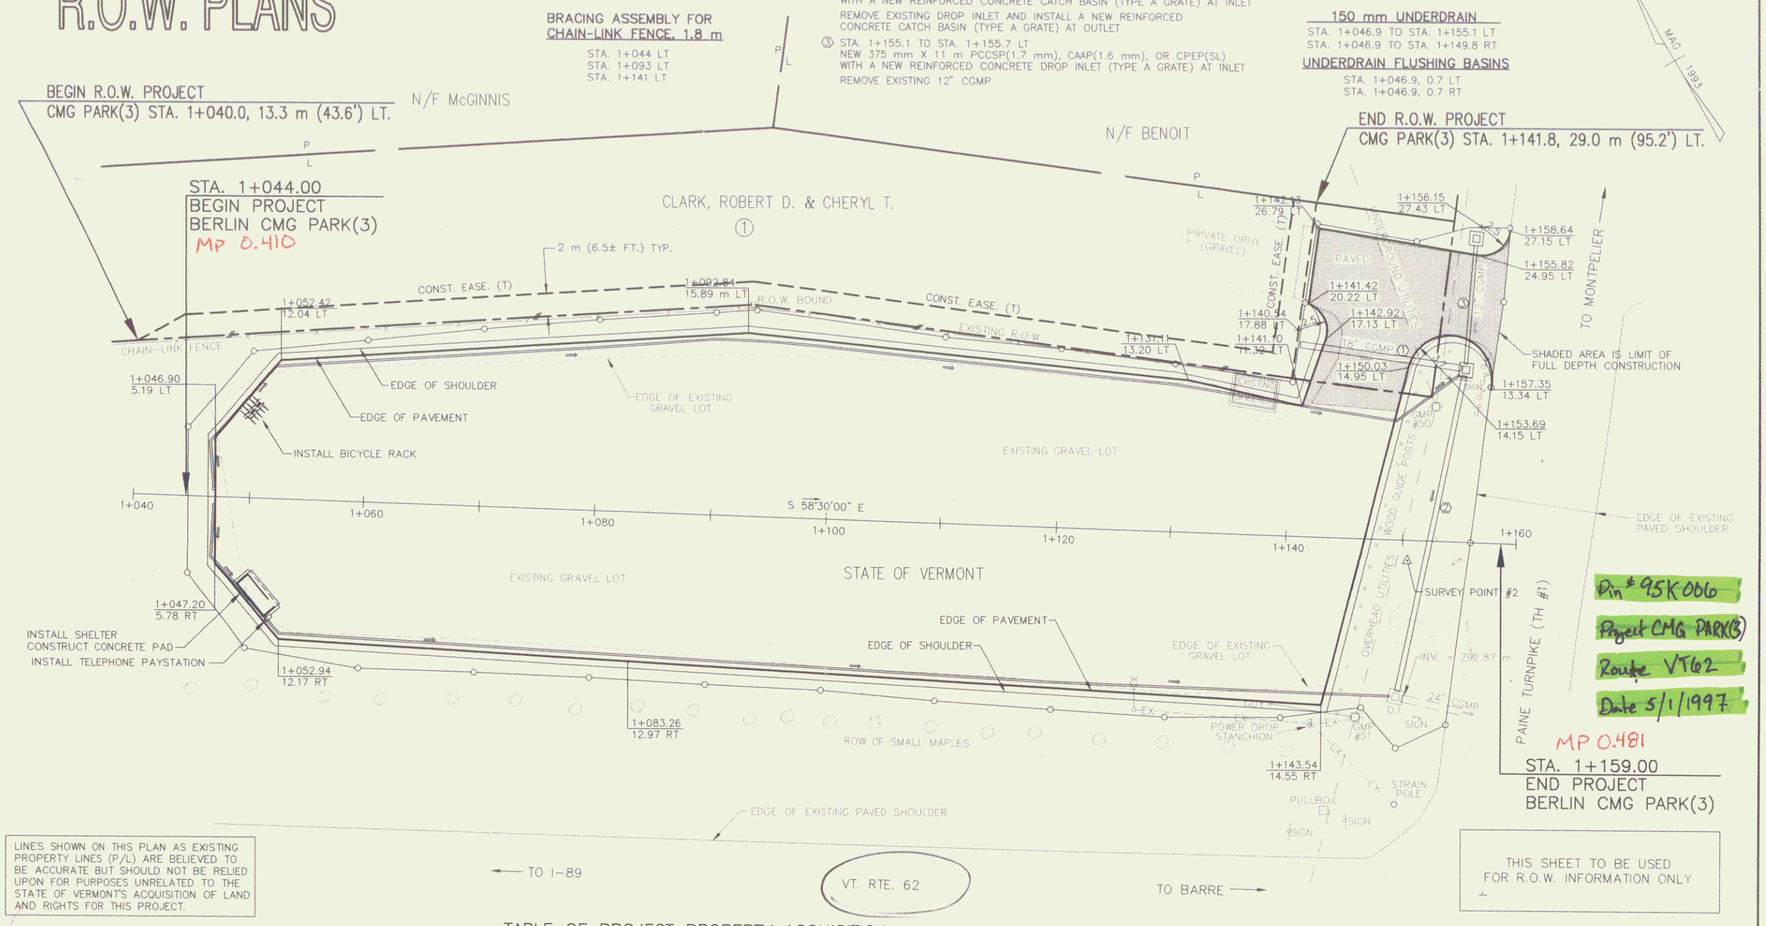

Pin # 95K006
Project CMG PARK(3)
Route VT62
Date 5/1/1997

MP 0.481
STA. 1+159.00
END PROJECT
BERLIN CMG PARK(3)

LINES SHOWN ON THIS PLAN AS EXISTING PROPERTY LINES (P/L) ARE BELIEVED TO BE ACCURATE BUT SHOULD NOT BE RELIED UPON FOR PURPOSES UNRELATED TO THE STATE OF VERMONT'S ACQUISITION OF LAND AND RIGHTS FOR THIS PROJECT.

← TO I–89

VT. RTE. 62

TO BARRE →

THIS SHEET TO BE USED FOR R.O.W. INFORMATION ONLY

TABLE OF PROJECT PROPERTY ACQUISITION

PARCEL NO.	GRANTOR	SHEET NO.	BEGINNING STATION	ENDING STATION	TAKING	REM.	RIGHTS	TITLE TAKEN	DATE	TOWN OR CITY RECORDED	BK.	PG.	REMARKS
1	CLARK, ROBERT D. & CHERYL T.	1	1+040.0 LT.	1+141.8 LT.			CONST. EASE. (T) 0.02 ha± (0.06 A±)						225 m^2 ± (2425 S.F. ±)

REVISION NO.	SHEET	DESCRIPTION OF REVISION	DATE	MADE BY	APPROVED BY
		MYLAR TO TRAFFIC	8-19-97		

4 0 2 4 8
SCALE IN METERS

ALL DIMENSIONS IN METERS UNLESS SHOWN OTHERWISE
Pin# 95K006

BERLIN

DATUM
VERTICAL NAVD88 (METERS)
HORIZONTAL N/A

DR. (P) – DRAINAGE RIGHT
DIT. (P) – DITCHING RIGHT
CH. (P) – CHANNEL RIGHT
DRIVE (T) – DRIVE RIGHT
CUL. (P) – CULVERT RIGHT
[W] – WATER SOURCES

PRESENT R.O.W.
TAKING WITHOUT ACCESS
TAKING WITHOUT ACCESS ALONG PROPERTY LINE
TAKING WITH ACCESS
(P) PERMANENT EASEMENT
(T) TEMPORARY EASEMENT

LEGEND
CZ (P) CLEAR ZONE
CONST. (T) CONSTRUCTION EASEMENT
SR SR SLOPE RIGHTS
P PROPERTY LINE
L TOP OF CUT
TOE OF SLOPE

APPROVED: [signature] DATE: 5-1-97

RIGHT–OF–WAY PLAN

PREPARED BY VSE DATE 3/96
CHECKED BY VSE DATE 3/96
DESIGN SUPERVISOR GAK DATE 3/96
PROJ. BERLIN AND MONTPELIER CMG PARK(3)
R.O.W. SHEET 1 OF 1 SHEETS
SHEET ____ OF ____ SHEETS

1