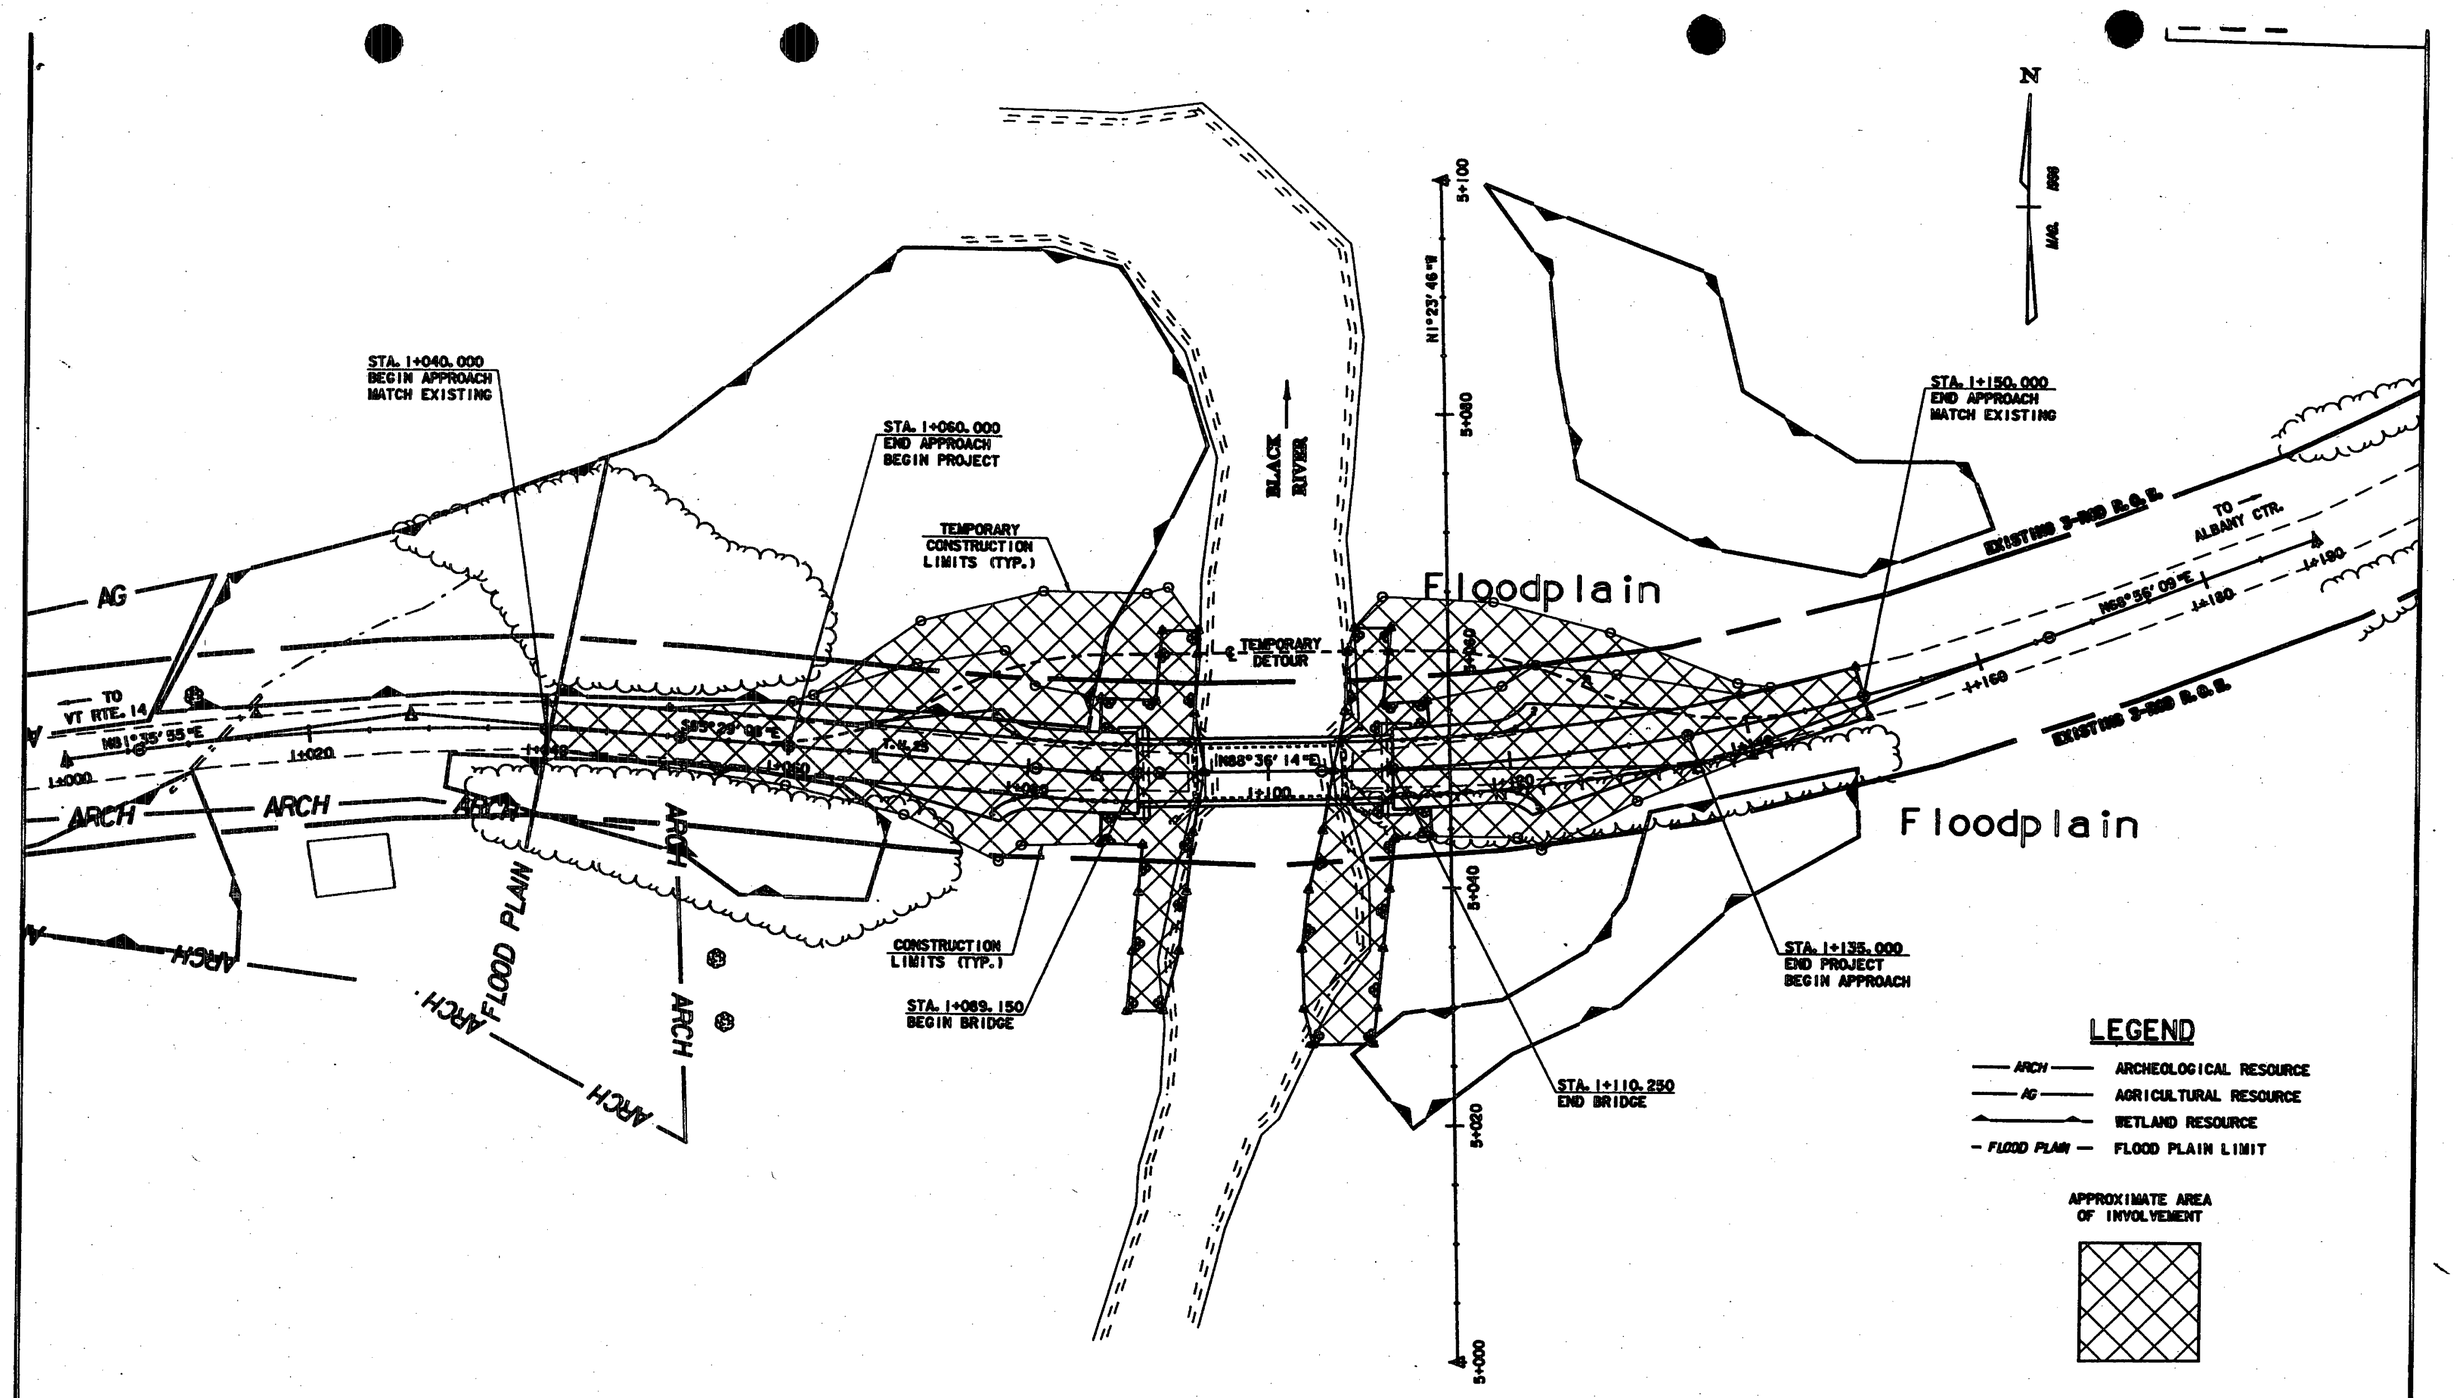

RESOURCE SHEET

PROJECT NAME: ALBANY	
PROJECT NUMBER: BRO 1449 (23)	
FILE NAME: 95J36\Structures\aJ36reso.I	PLOT DATE: 24-AUG-2000
PROJECT MANAGER:	DRAWN BY:
DESIGNED BY:	CHECKED BY:
	SHEET OF