SANITARY SEWER MANHOLE (MOD.)
MAINLINE 10+134.0 RT.

CAST IRON GRATE WITH FRAME, TYPE D
MAINLINE 10+076.0 RT.
PARKING LOT DRIVE 20+006.3 RT.
PARKING LOT DRIVE 20+007.5 RT.
PARKING LOT DRIVE 20+011.8 LT.
HOUSE DRIVE 30+011.0 RT.

150mm UNDERDRAIN
MAINLINE 10+040.0 RT. - 10+075.6 RT.

150mm UNDERDRAIN CARRIER PIPE
600 VERTICAL AT MAINLINE 10+040.0 RT.

UNDERDRAIN FLUSHING BASIN (FB)
MAINLINE 10+040.0 RT.

SLEEVES FOR UTILITIES
MAINLINE 10+122.1 LT. - 10+122.7 LT.

CAST IRON PIPE, CEMENT-LINED
MAINLINE 10+118.6 LT. - 10+134.0 RT.

ADJUST ELEVATION OF VALVE BOX
MAINLINE 10+082.6 LT. (WSO)
MAINLINE 10+083.3 LT. (WSO)

RELOCATE HYDRANT
FROM MAINLINE 10+082.6 LT. TO
HOUSE DRIVE 30+013.0 LT.

TAPPING SLEEVE & VALVE WITH VALVE BOX
HOUSE DRIVE 30+012.5 LT.

LEGEND
- W — EXISTING ABANDONED WATER LINE
- W — EXISTING ACTIVE WATER LINE
- S — EXISTING ACTIVE SEWER LINE
- AERIAL E&T — EXISTING AERIAL ELECTRIC AND TELEPHONE LINES
- UT — EXISTING UNDERGROUND TELEPHONE
- PUT — PROPOSED UNDERGROUND TELEPHONE

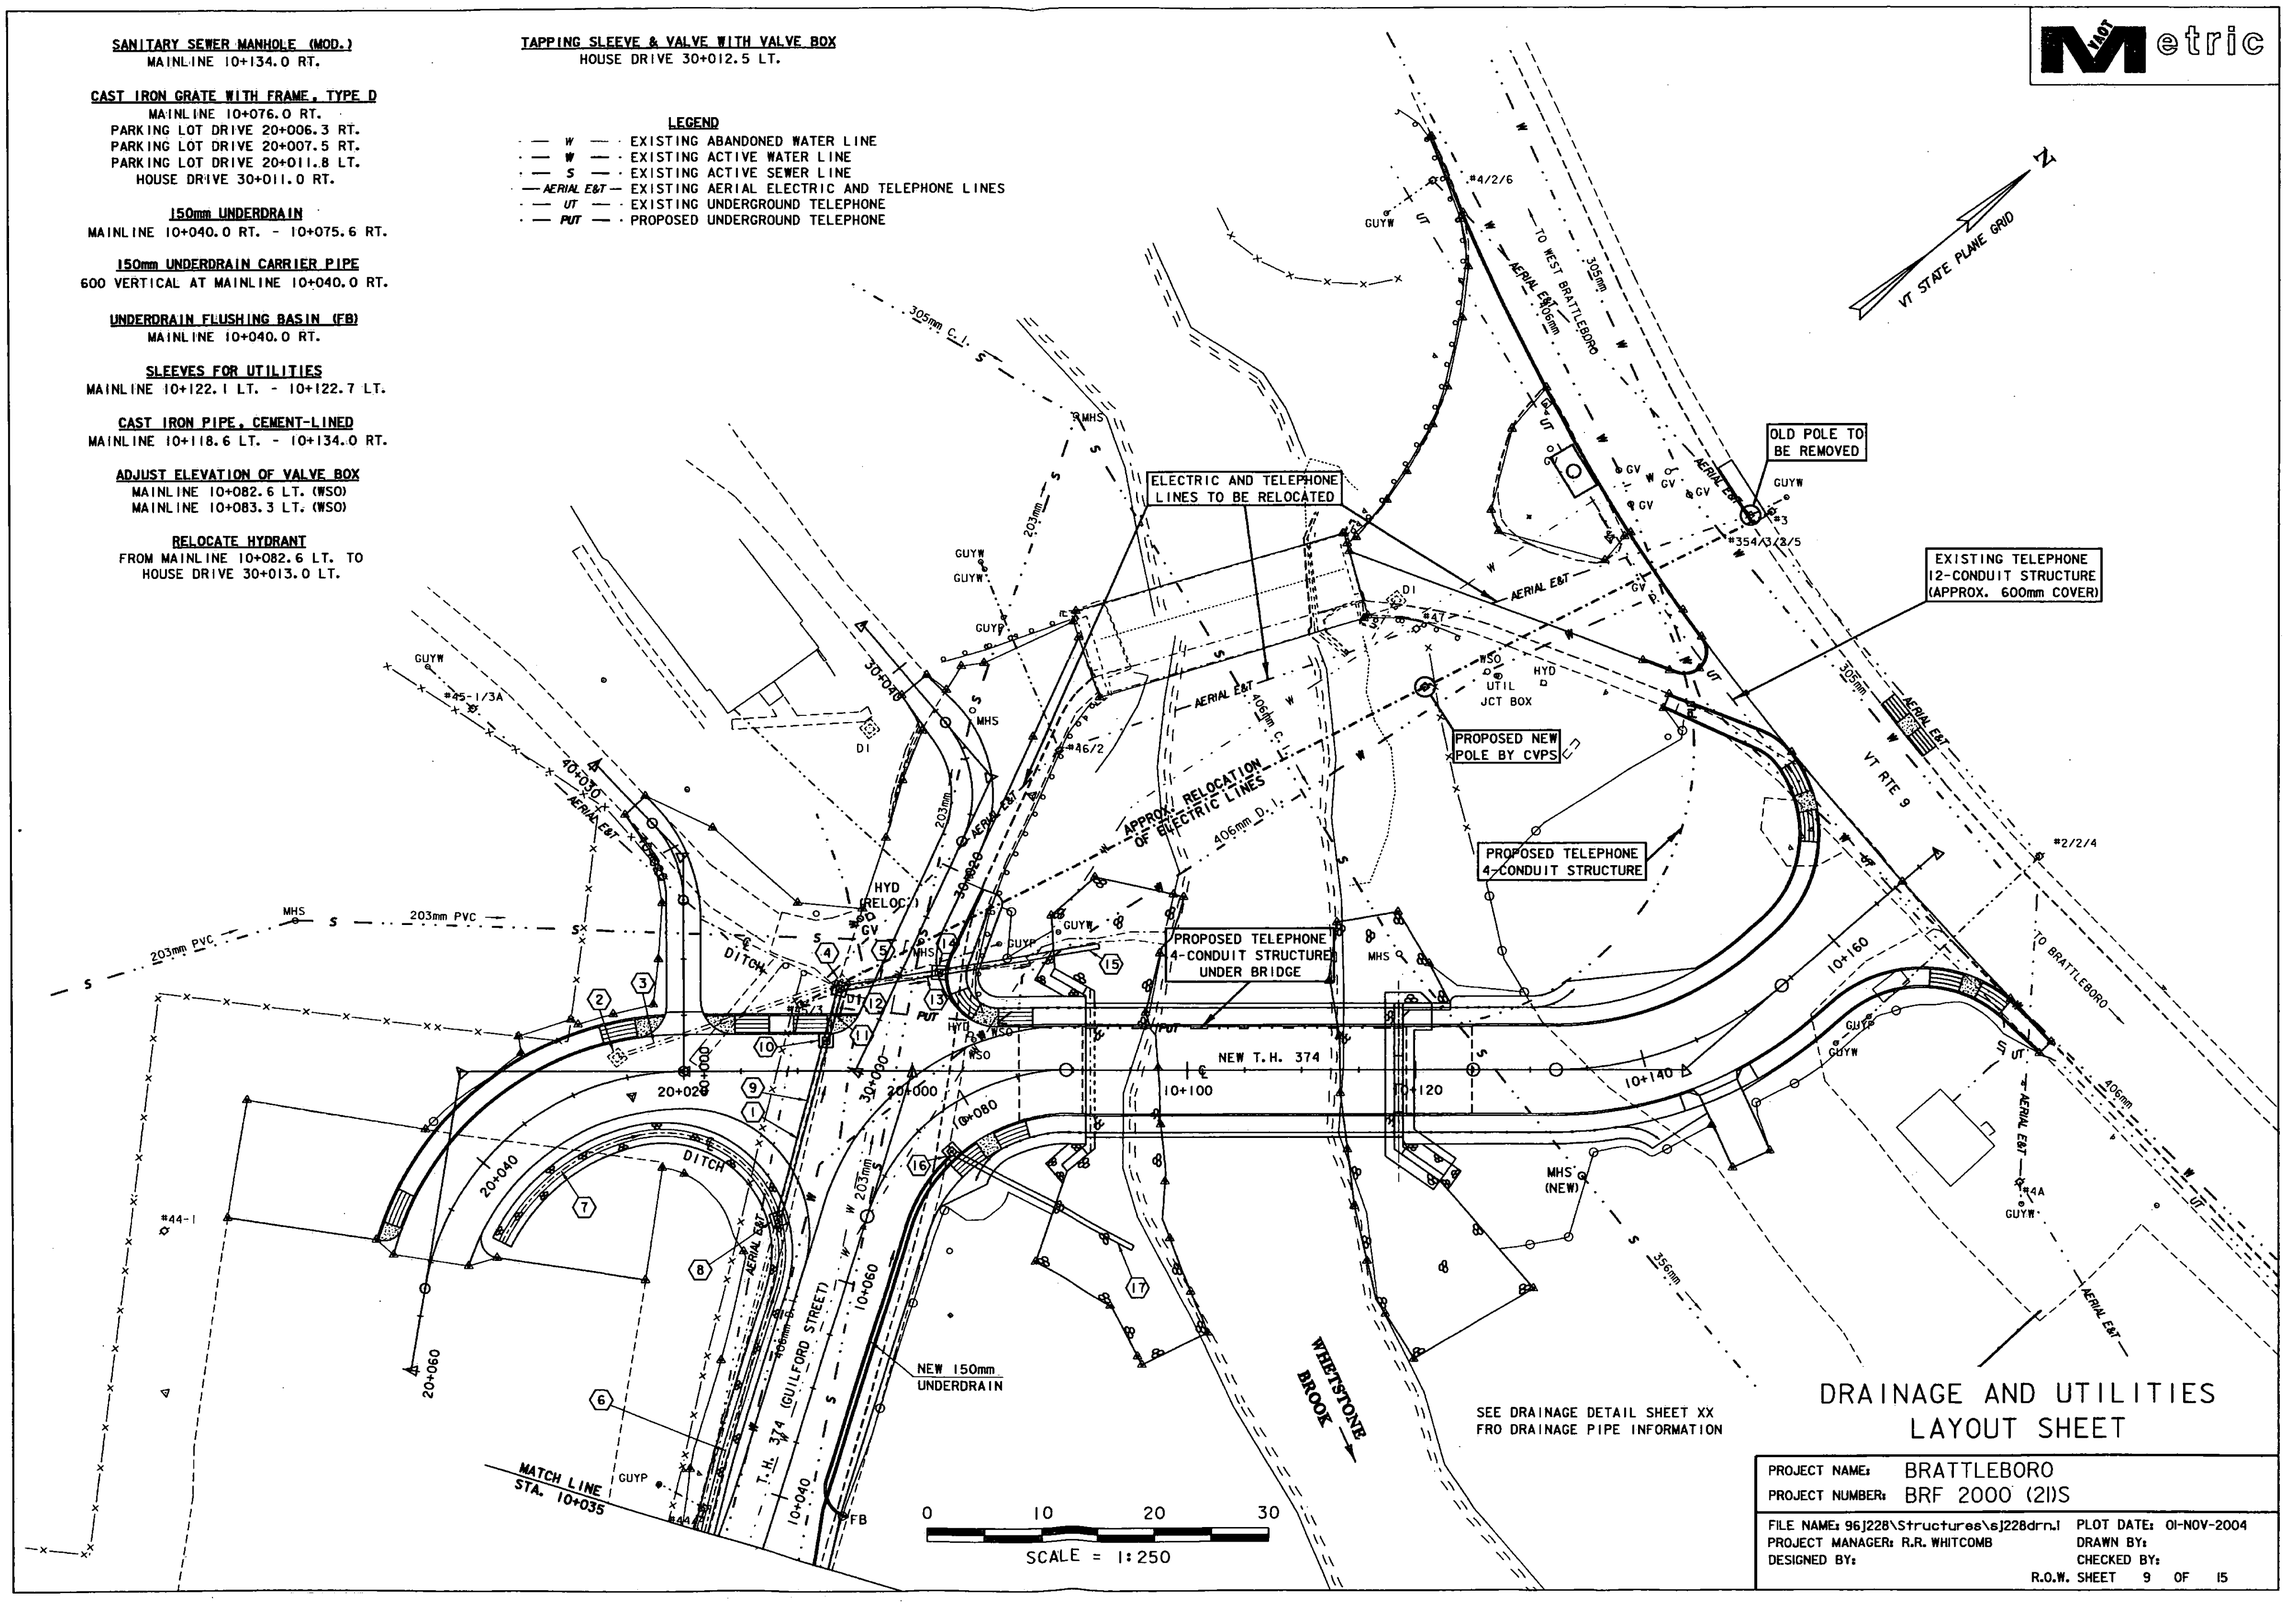

DRAINAGE AND UTILITIES LAYOUT SHEET

PROJECT NAME:	BRATTLEBORO
PROJECT NUMBER:	BRF 2000 (21)S

FILE NAME: 96J228\Structures\sJ228drn.I — PLOT DATE: 01-NOV-2004
PROJECT MANAGER: R.R. WHITCOMB — DRAWN BY:
DESIGNED BY: — CHECKED BY:
R.O.W. SHEET 9 OF 15