

TYPICAL SECTIONS


MATERIAL ITEM	PERMISSIBLE THICKNESS TOLERANCE
PAVEMENT (TOTAL DEPTH)	± 5
SUBBASE	± 30
SAND BORROW	± 30

- ```


50 BITUMINOUS CONCRETE PAVEMENT TYPE III-S
75 BITUMINOUS CONCRETE PAVEMENT TYPE II-S
90 BITUMINOUS CONCRETE PAVEMENT TYPE I-S (2 LIFTS)

610 SUBBASE OF DENSE GRADED CRUSHED STONE
610 SAND BORROW


```

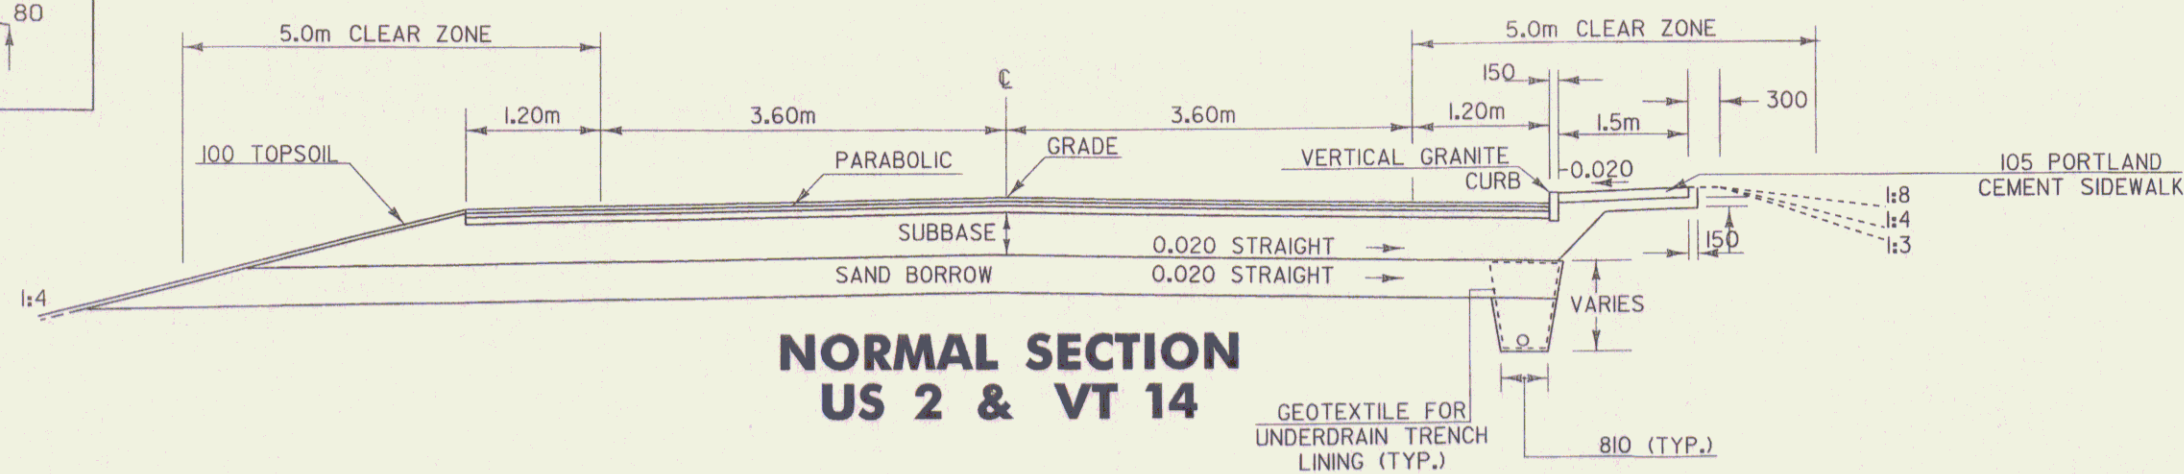

# NORMAL SECTION US 2 & VT 14

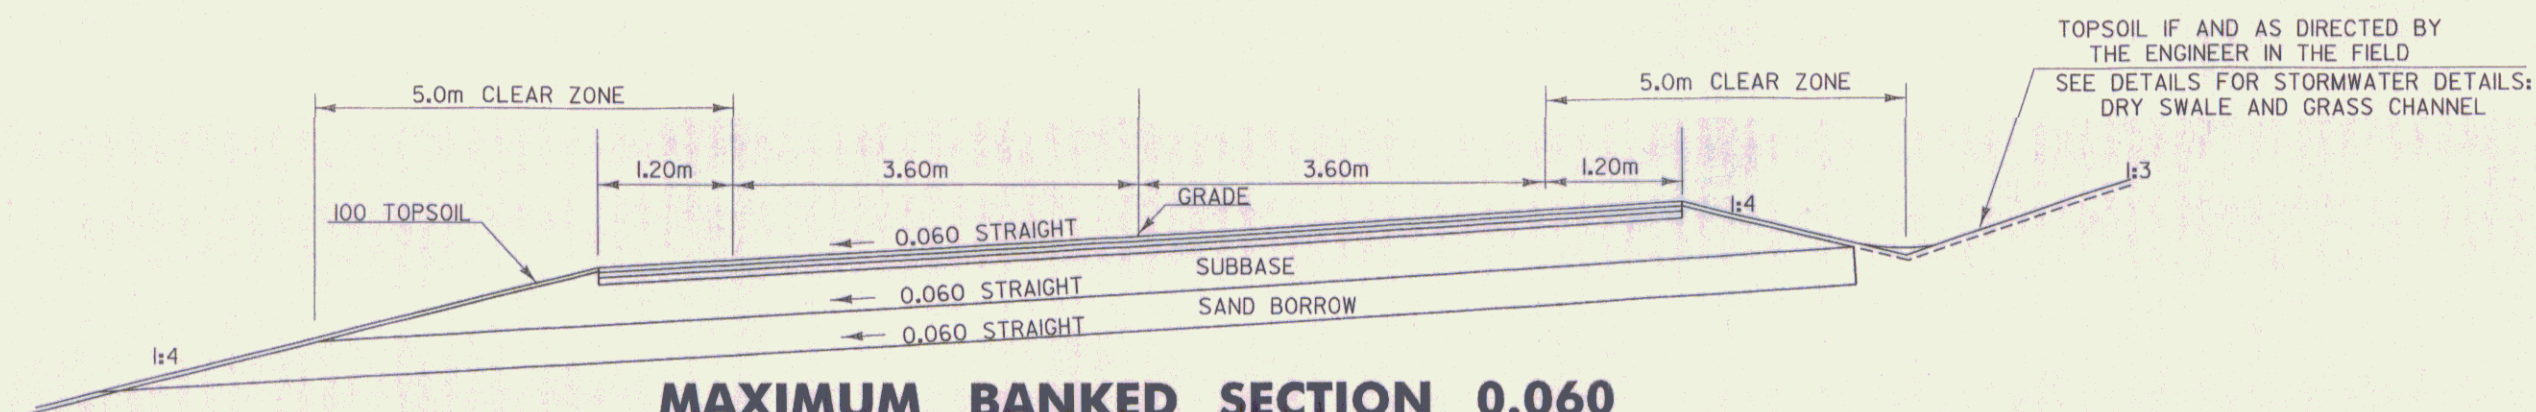

**MAXIMUM BANKED SECTION 0.060**  
**US 2 & VT 14**

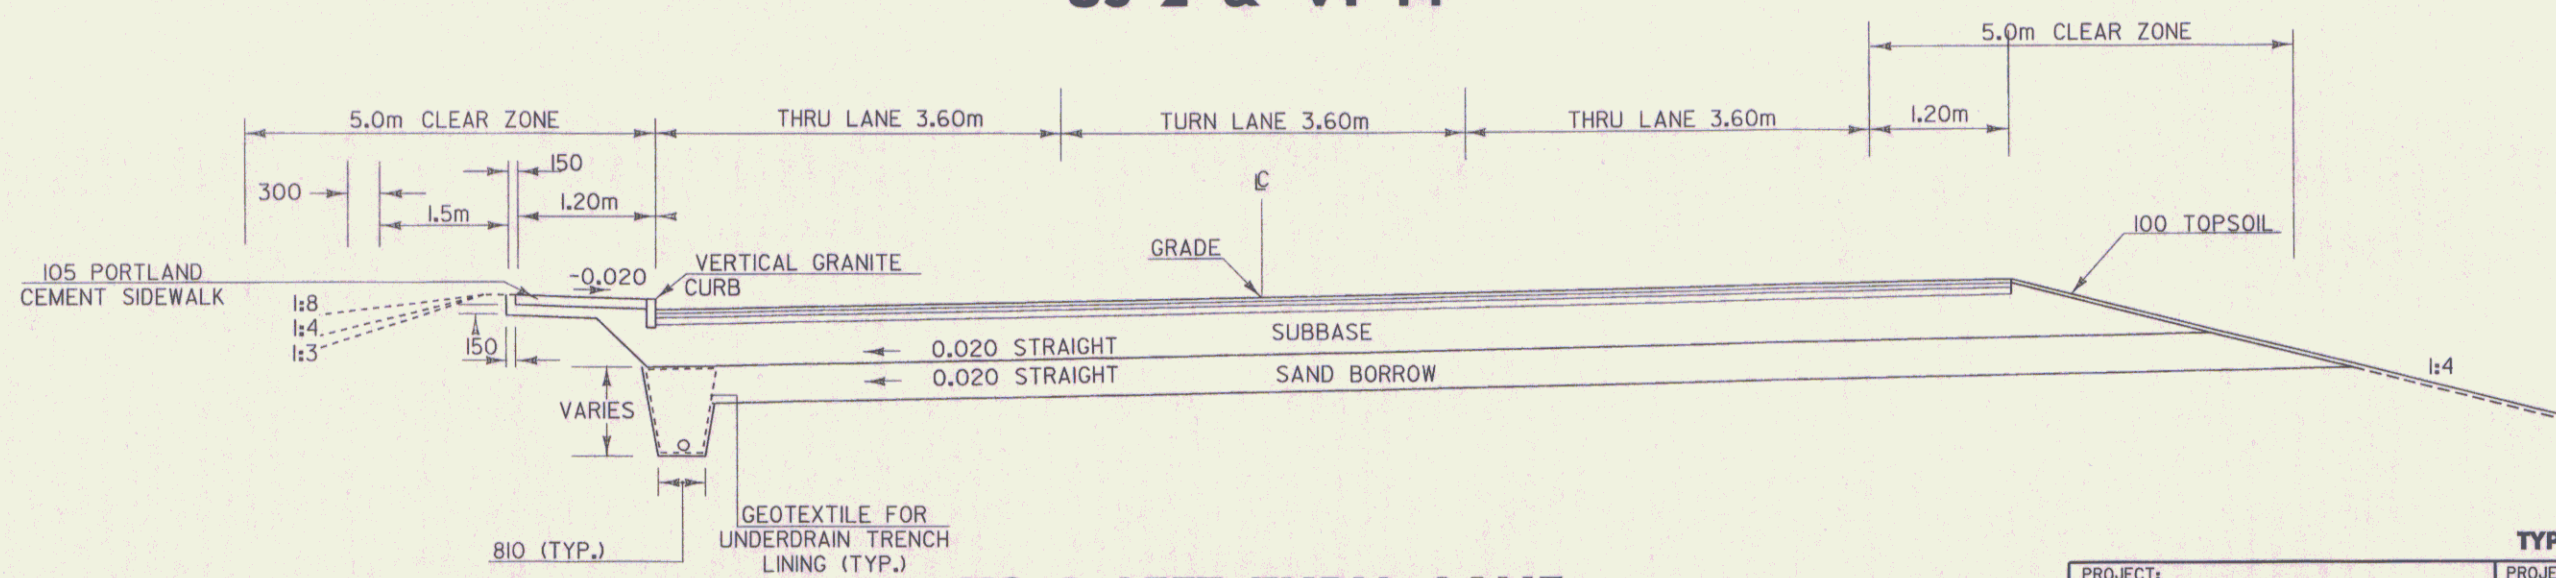

**US 2 LEFT TURN LANE**

NOTE: ALL DIMENSIONS ARE IN MILLIMETERS  
EXCEPT WHERE NOTED  
NOT TO SCALE

**TYPICAL SHEET #1**

|                                                                            |                                     |
|----------------------------------------------------------------------------|-------------------------------------|
| PROJECT:<br>EAST MONTEPELIER                                               | PROJECT NO.:<br>STPG 028-3(35)S     |
| DESIGN FILE NAME: /sqda/98b028/db028nul.dgn<br>IPARM FILE NAME: db028typ.1 | PLOT DATE: 01-JUL-2008              |
| SURVEYED BY: N/A                                                           | SURVEY DATE: N/A                    |
| SQUAD LEADER: jls                                                          | DRAWN BY: jfq<br>ROW SHEET: 2 OF 37 |