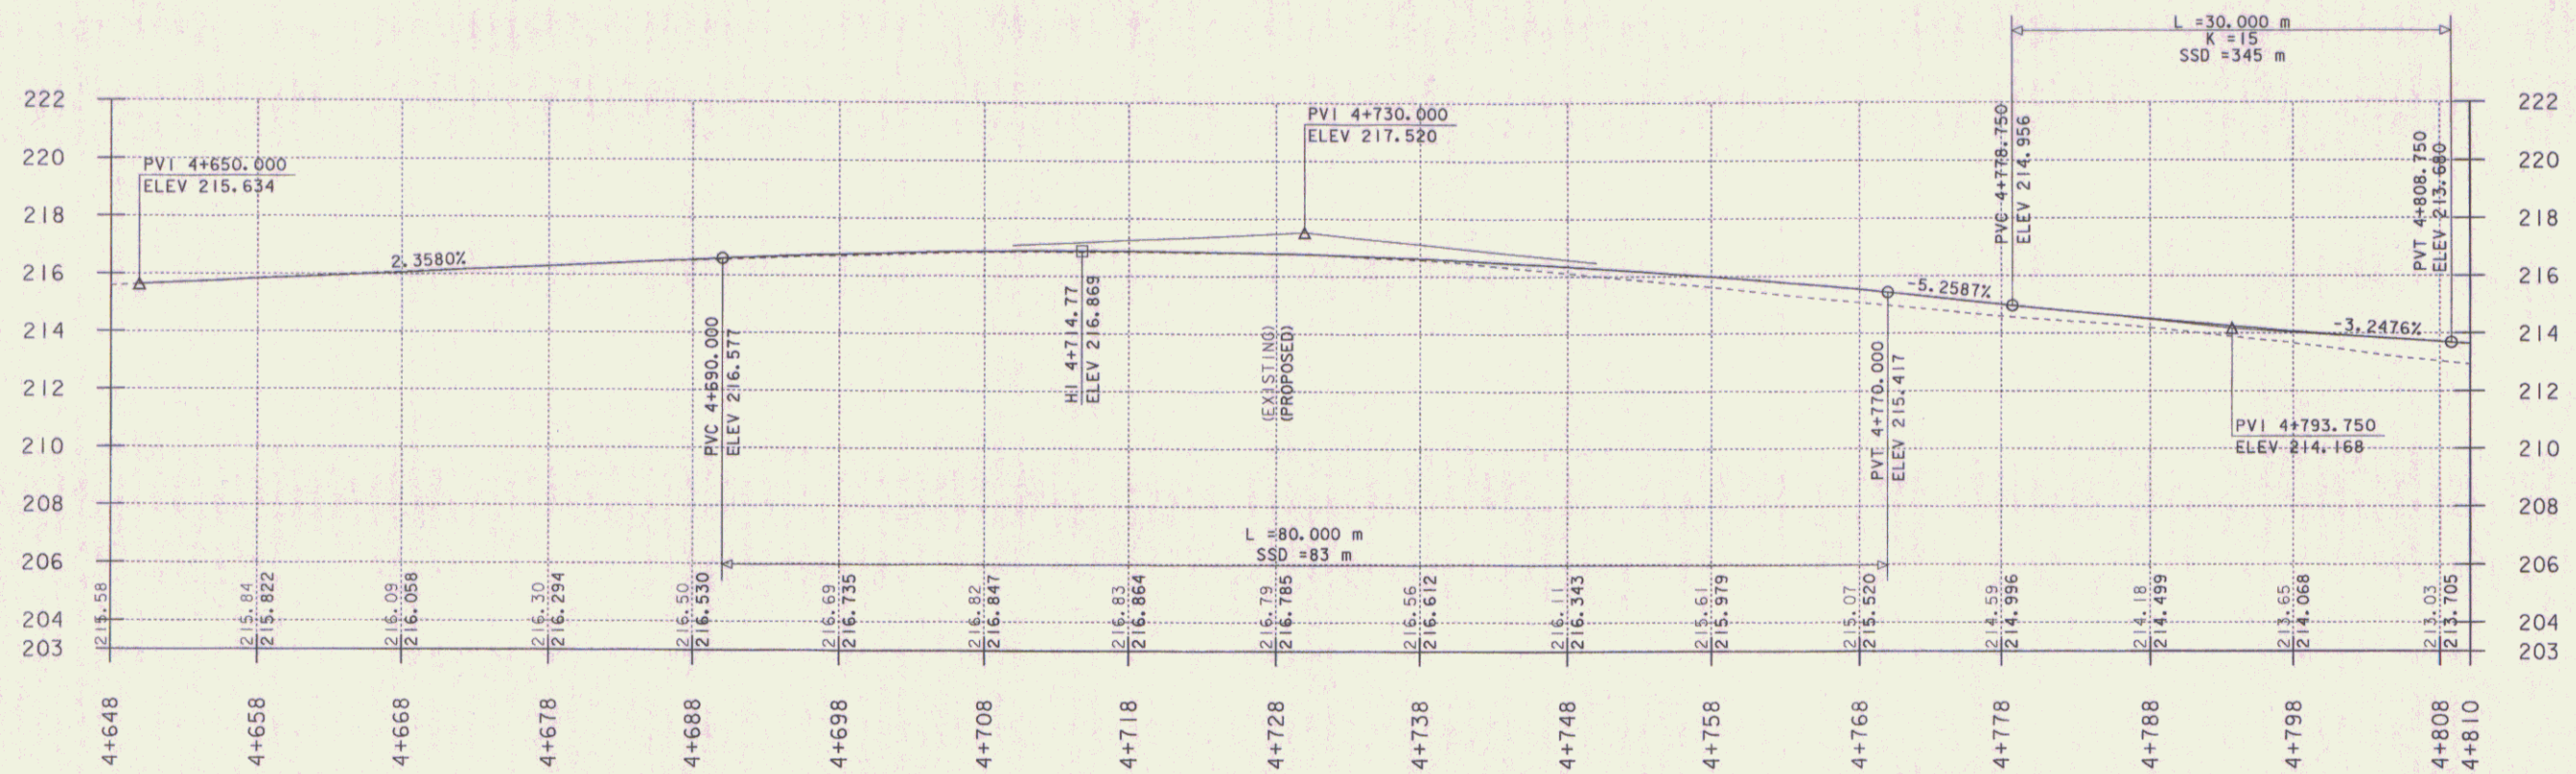
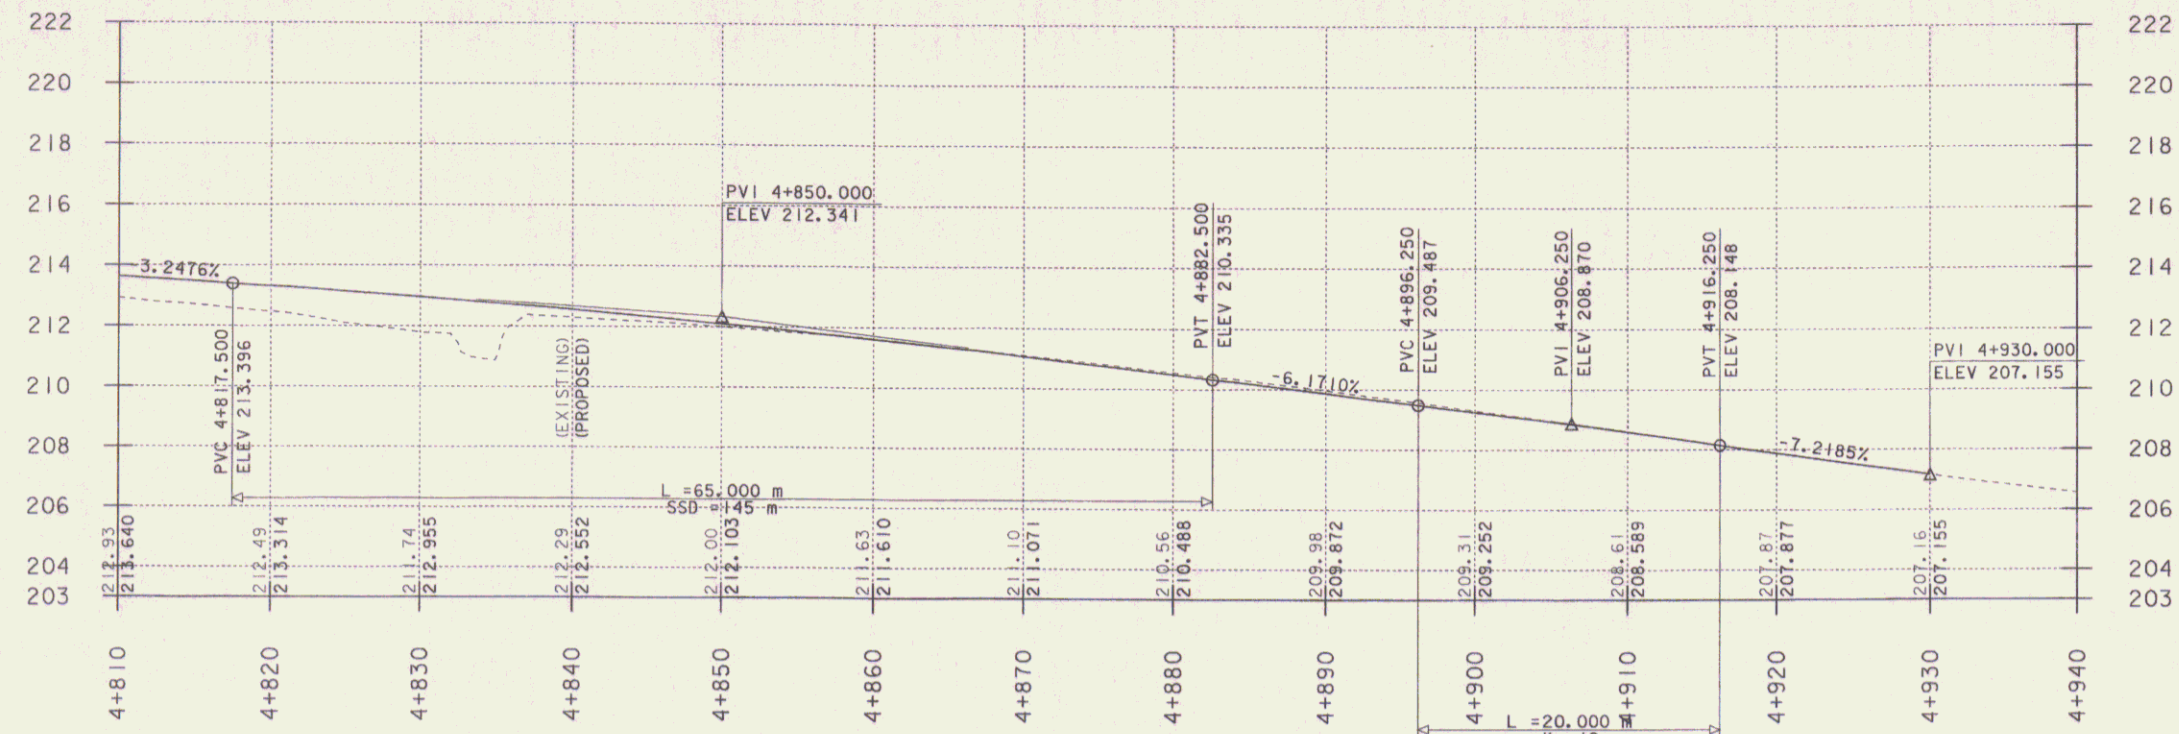


US 2 PROFILE

PROJECT NAME:	EAST MONTPELIER
PROJECT NUMBER:	STPG 028-3(35)S
FILE NAME:	/sqda/98b028/db028xsl.dgn
PROJECT LEADER:	JLS
DESIGNED BY:	
PLOT DATE:	01-JUL-2008
DRAWN BY:	JFG
CHECKED BY:	
ROW SHEET	5 OF 37

db028p01