
 
 
 


MATCH LINE TO ROW SHEET 21 OF 37

MATCH LINE 14+094

LEGEND	
	EXISTING WOODLAND
	PROPOSED DECIDUOUS TREE
	PROPOSED EVERGREEN TREE
	PROPOSED SHRUBS
	CLEAR ZONE
	AER E&T
	TPZ
	TREE PROTECTION ZONE
	EXISTING TREE/SHRUB

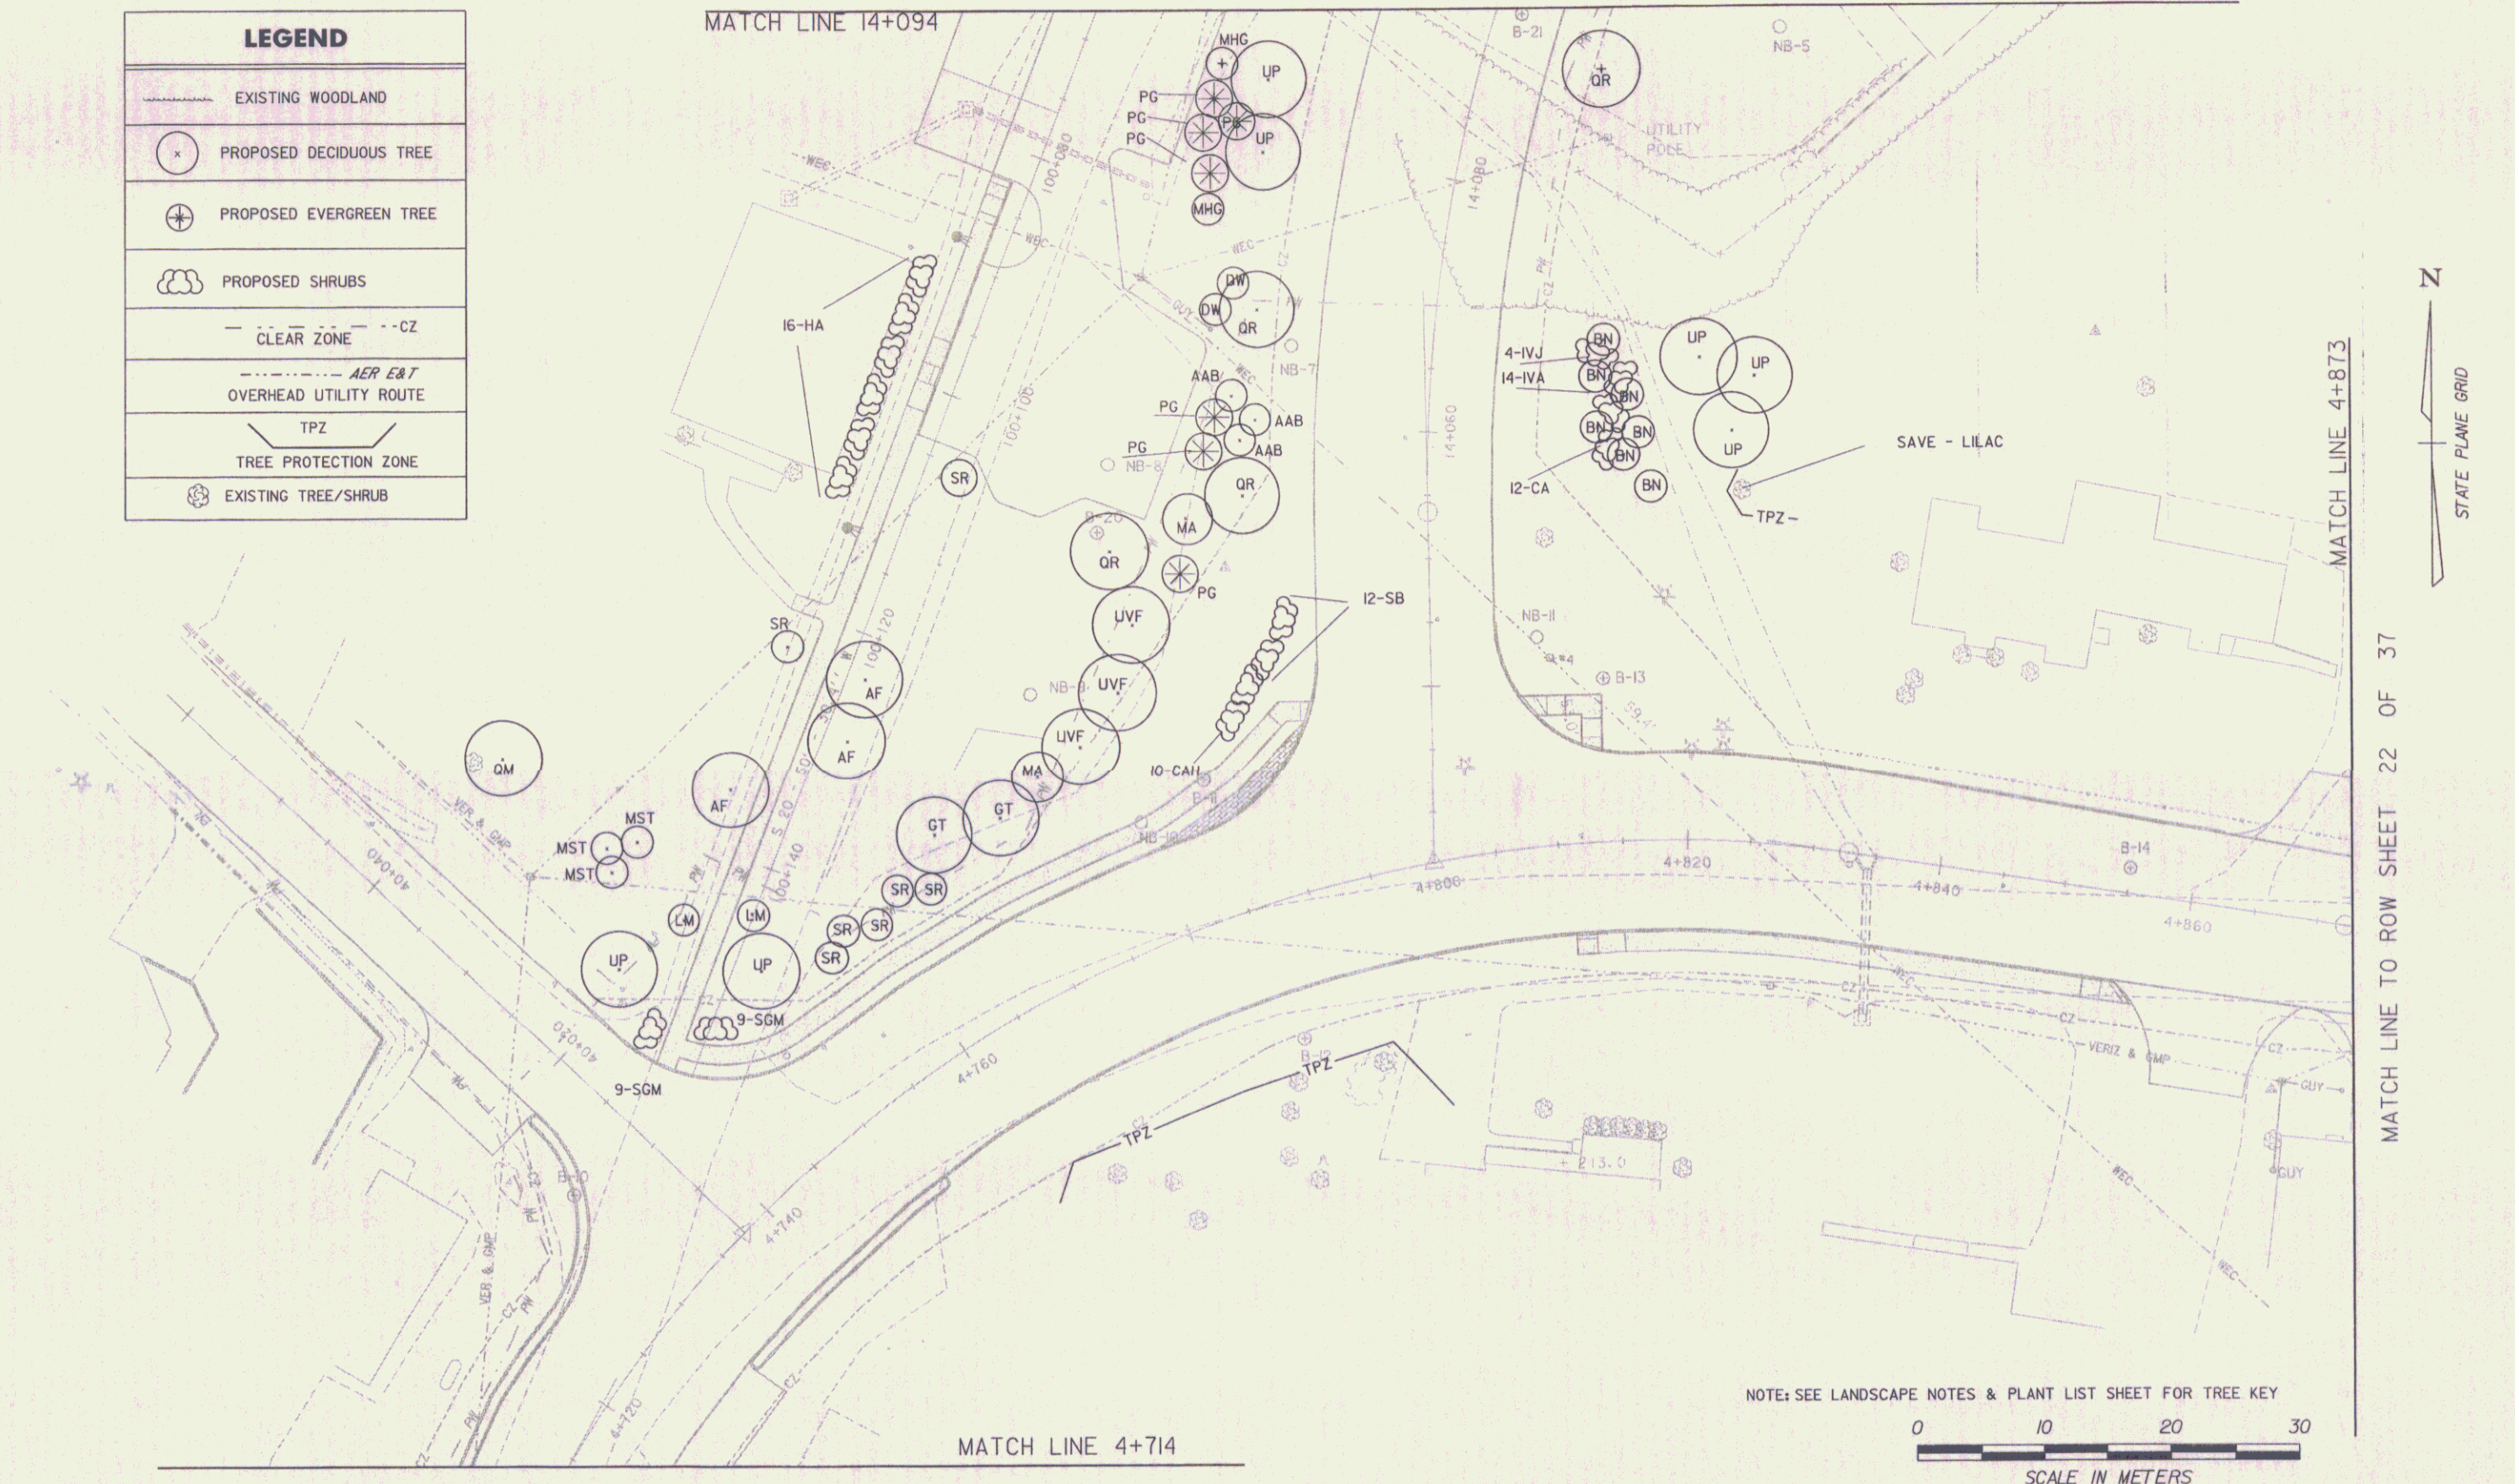

NOTE: SEE LANDSCAPE NOTES & PLANT LIST SHEET FOR TREE KEY

LANDSCAPE LAYOUT

PROJECT:	PROJECT NO.:
EAST MONTPELIER	STPG 028-3(35)S
DESIGN FILE NAME: /sqda/98b028/ab028...bdr_nut,top...dgn	
IPARM FILE NAME: ab028pl	PLOT DATE: 01-JUL-2008
SURVEYED BY:	SURVEY DATE: 8/98
SQUAD LEADER: Jls	DRAWN BY: jfg
	ROW SHEET 20 OF 37

20

DATUM	
VERTICAL	NAVD 88
HORIZONTAL	NAD 83(1992)