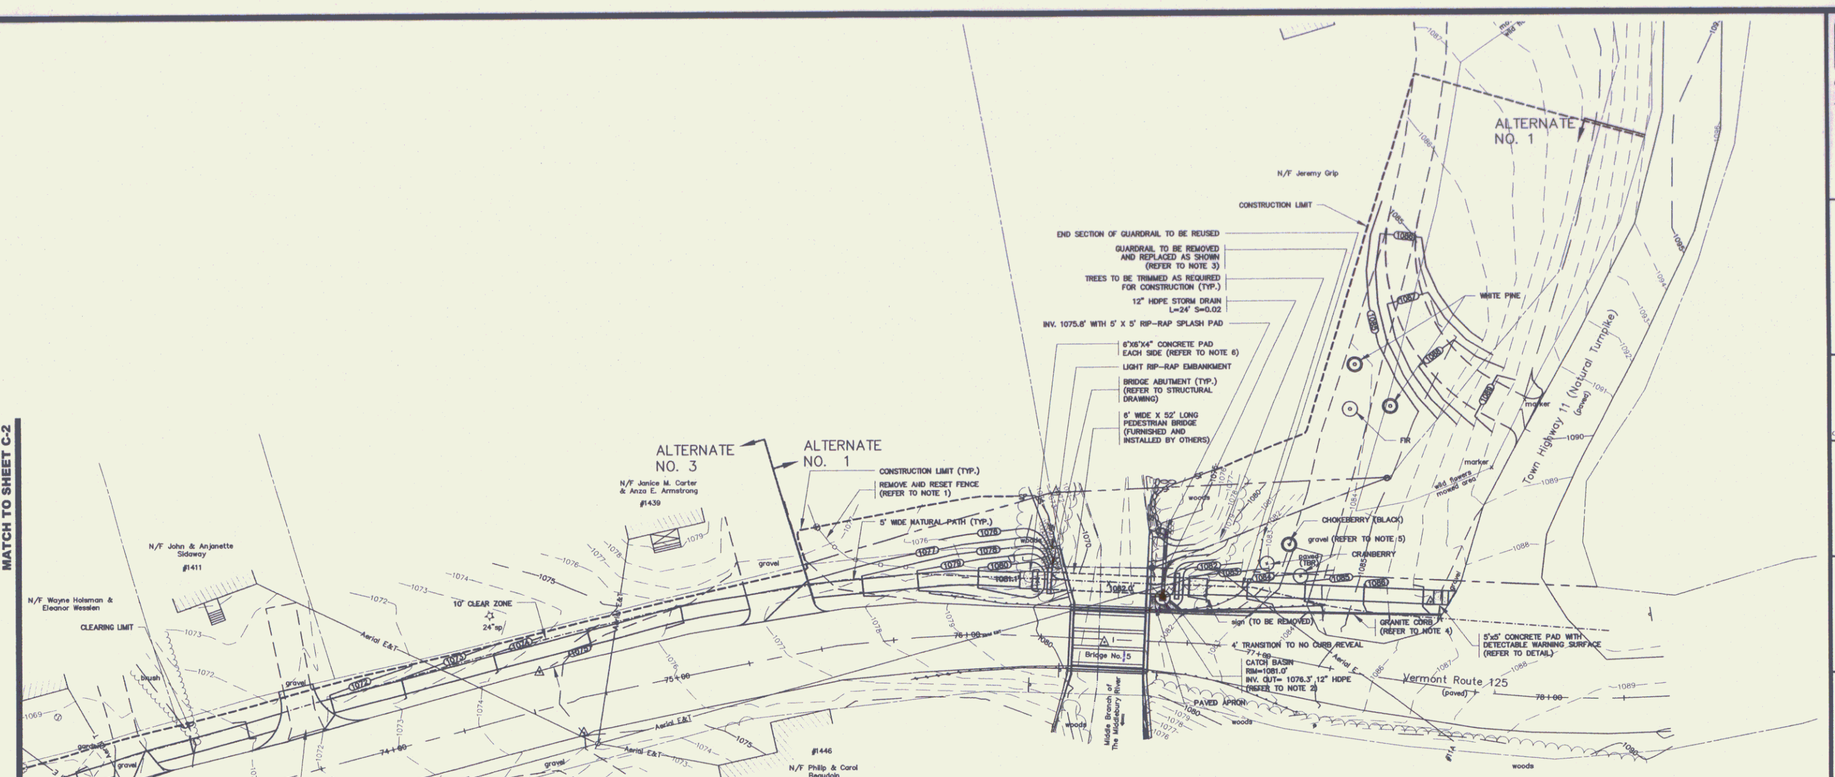

NOTES:

1. CONTRACTOR TO REMOVE AND RESET FENCE. IN ADDITION, CONTRACTOR TO HAVE INVISIBLE DOG FENCE REMOVED AND REPLACED BY FENCE MANUFACTURER. (DOGWATCH, INC.)
2. CATCH BASIN SHALL BE PROVIDED BY OWNER. CATCH BASIN SHALL BE PICKED UP BY CONTRACTOR AT THE TOWN OF WILLISTON PUBLIC WORKS GARAGE AT 298 JAMES BROWN DRIVE AND DELIVERED TO THE PROJECT SITE.
3. CONTRACTOR SHALL DELIVER UNUSED GUARDRAIL TO THE VTRANS DISTRICT OFFICE ON CREEK ROAD IN MIDDLEBURY.
4. ALL STRAIGHT GRANITE CURB SHALL BE PROVIDED BY OWNER. STRAIGHT GRANITE CURB IS STOCKPILED AT THE TOWN HALL.
5. CONTRACTOR SHALL REMOVE EXISTING DRIVEWAY ON GRIP PROPERTY. TOPSOIL SEED AND MULCH DISTURBED AREA. EXCAVATED GRAVEL MAY BE USED FOR PROPOSED DRIVEWAY.
6. CONCRETE PAD SHALL BE INSTALLED AFTER BRIDGE IS PERMANENTLY FASTENED TO ABUTMENTS.

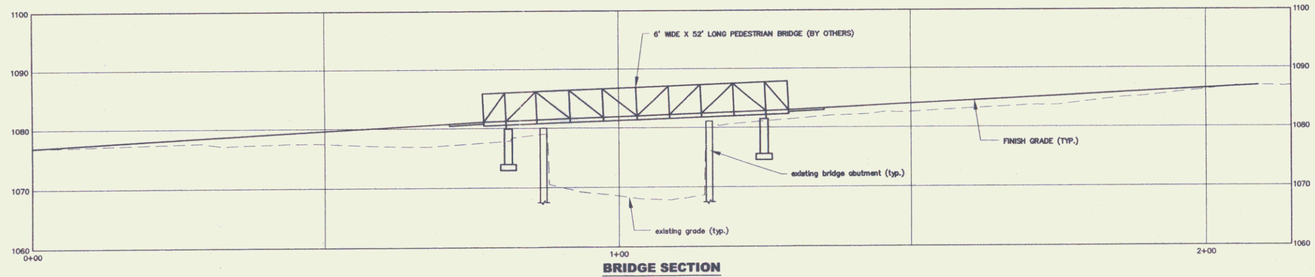

BRIDGE SECTION

SCALE: 1"=10' HORIZONTAL
1"=10' VERTICAL

OTTER CREEK ENGINEERING, INC.
404 East Main Street
P.O. Box 72
East Middlebury, VT 05740
Telephone: 802 382-8322
Fax: 802 382-8640
25 Washington Street
Rutland, VT 05701
Telephone: 802 747-3080
Fax: 802 747-4820
E-mail: info@ottercrk.com

THESE DRAWINGS SHALL NOT BE ALTERED IN ANY WAY WITHOUT THE WRITTEN APPROVAL OF THE ENGINEER. ANY REVISIONS SHALL BE MADE BY THE ENGINEER AND NOTED IN THE REVISION BLOCK.
© 2004
OTTER CREEK ENGINEERING, INC.

STAMP AND SIGNATURE:

STATE OF VERMONT — GARY FOX — No. 6678 — REGISTERED PROFESSIONAL ENGINEER

MAGNETIC NORTH

TOWN OF RIPTON
VILLAGE ENHANCEMENT PROJECT
RIPTON, VERMONT

BID

DATE ISSUED:	3/22/04
REVISIONS:	
DRAWN BY:	HB
CHECKED BY:	GF
SCALE:	SHOWN
PROJECT NO.:	223.001
CADD FILE:	223-001

TITLE:

SITE PLAN AND SECTION

DRAWING NO.
C-3

SHEET 3 OF 5

4