RIGHT OF WAY PLANS
TABLE OF PROJECT PROPERTY ACQUISITION

PARCEL NO.	GRANTOR	SHEET NO.	BEGINNING STATION	ENDING STATION	TAKING	RIGHTS	TITLE TAKEN	DATE	TOWN OR CITY RECORDED	REMARKS
	ESSEX COMMUNITY EDUCATIONAL		105+97, RT.	106+84, RT.		CONST (T) 1495 SF			ESSEX JCT.	
	CENTER UNION SCHOOL DISTRICT #46									
	VILLAGE OF ESSEX JUNCTION		106+77, LT.	120+96, LT.		PATH EASEMENT (P) 23340 SF			ESSEX JCT.	
	ESSEX JUNCTION SCHOOL DISTRICT									
	ESSEX COMMUNITY EDUCATIONAL									
	CENTER UNION SCHOOL DISTRICT #46									

VT STATE PLANE GRID

OLD COLCHESTER ROAD
CURVE #2 DATA

Δ = 10°47'40.09"
D = 3°00'56.04"
R = 1900'
T = 179.51'
L = 357.94'
E = 8.46'
BANK = MATCH EXIST. CROSS SLOPE

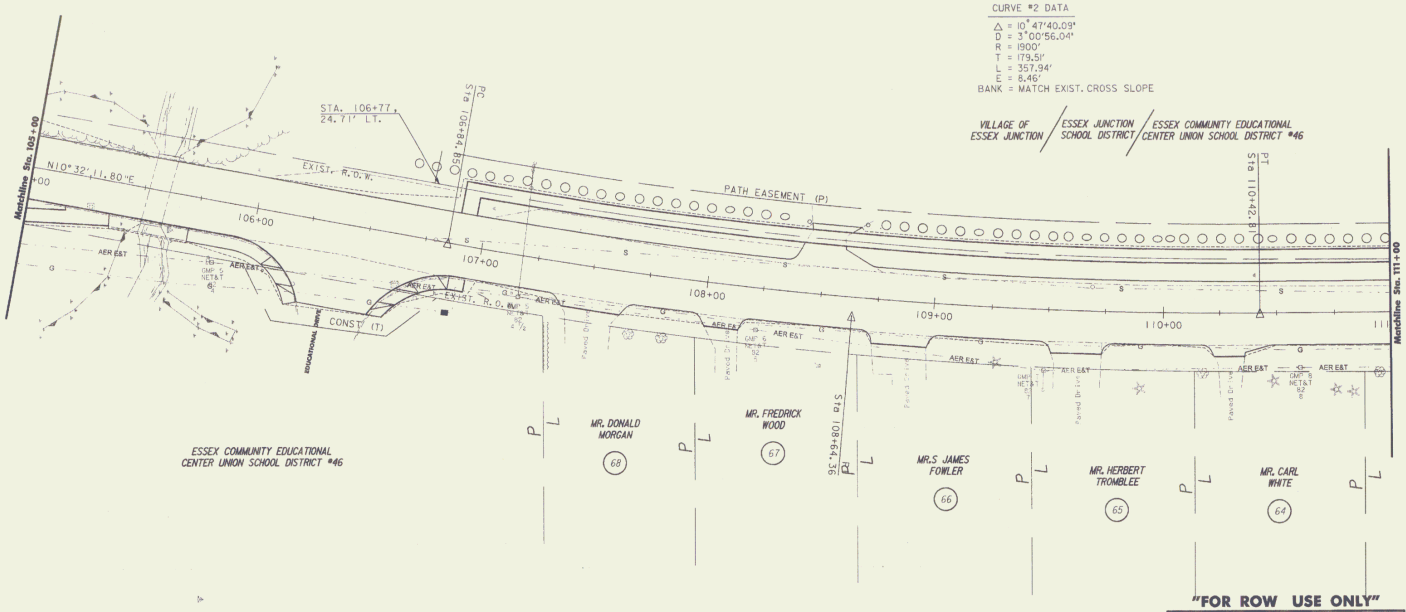

"FOR ROW USE ONLY"

R.O.W. PLANS

0 20 40
SCALE IN FEET

DATUM
VERTICAL NAVD 88
HORIZONTAL NAD 83 (96)

Lines shown on these plans as existing property lines (P/L) are believed to be accurate but should not be relied upon for purposes unrelated to the acquisition of land and rights for this project.

OLD COLCHESTER ROAD

VHB Vanasse Hangen Brustlin, Inc.

GENERAL PLAN

PROJECT: ESSEX	PROJECT NO.: STP BIKE(35)S
DESIGN FILE NAME:	j:\51066\cad\te\rowzf278gen2.dgn
FARM FILE NAME:	PLOT DATE: 06/17/2002
SURVEYED BY: VT. SURVEY & ENG. INC.	SURVEY DATE: 2NOV99
SQUAD LEADER: GREG BAKOS	DRAWN BY: RSN
	ROW SHEET: 4 OF 15