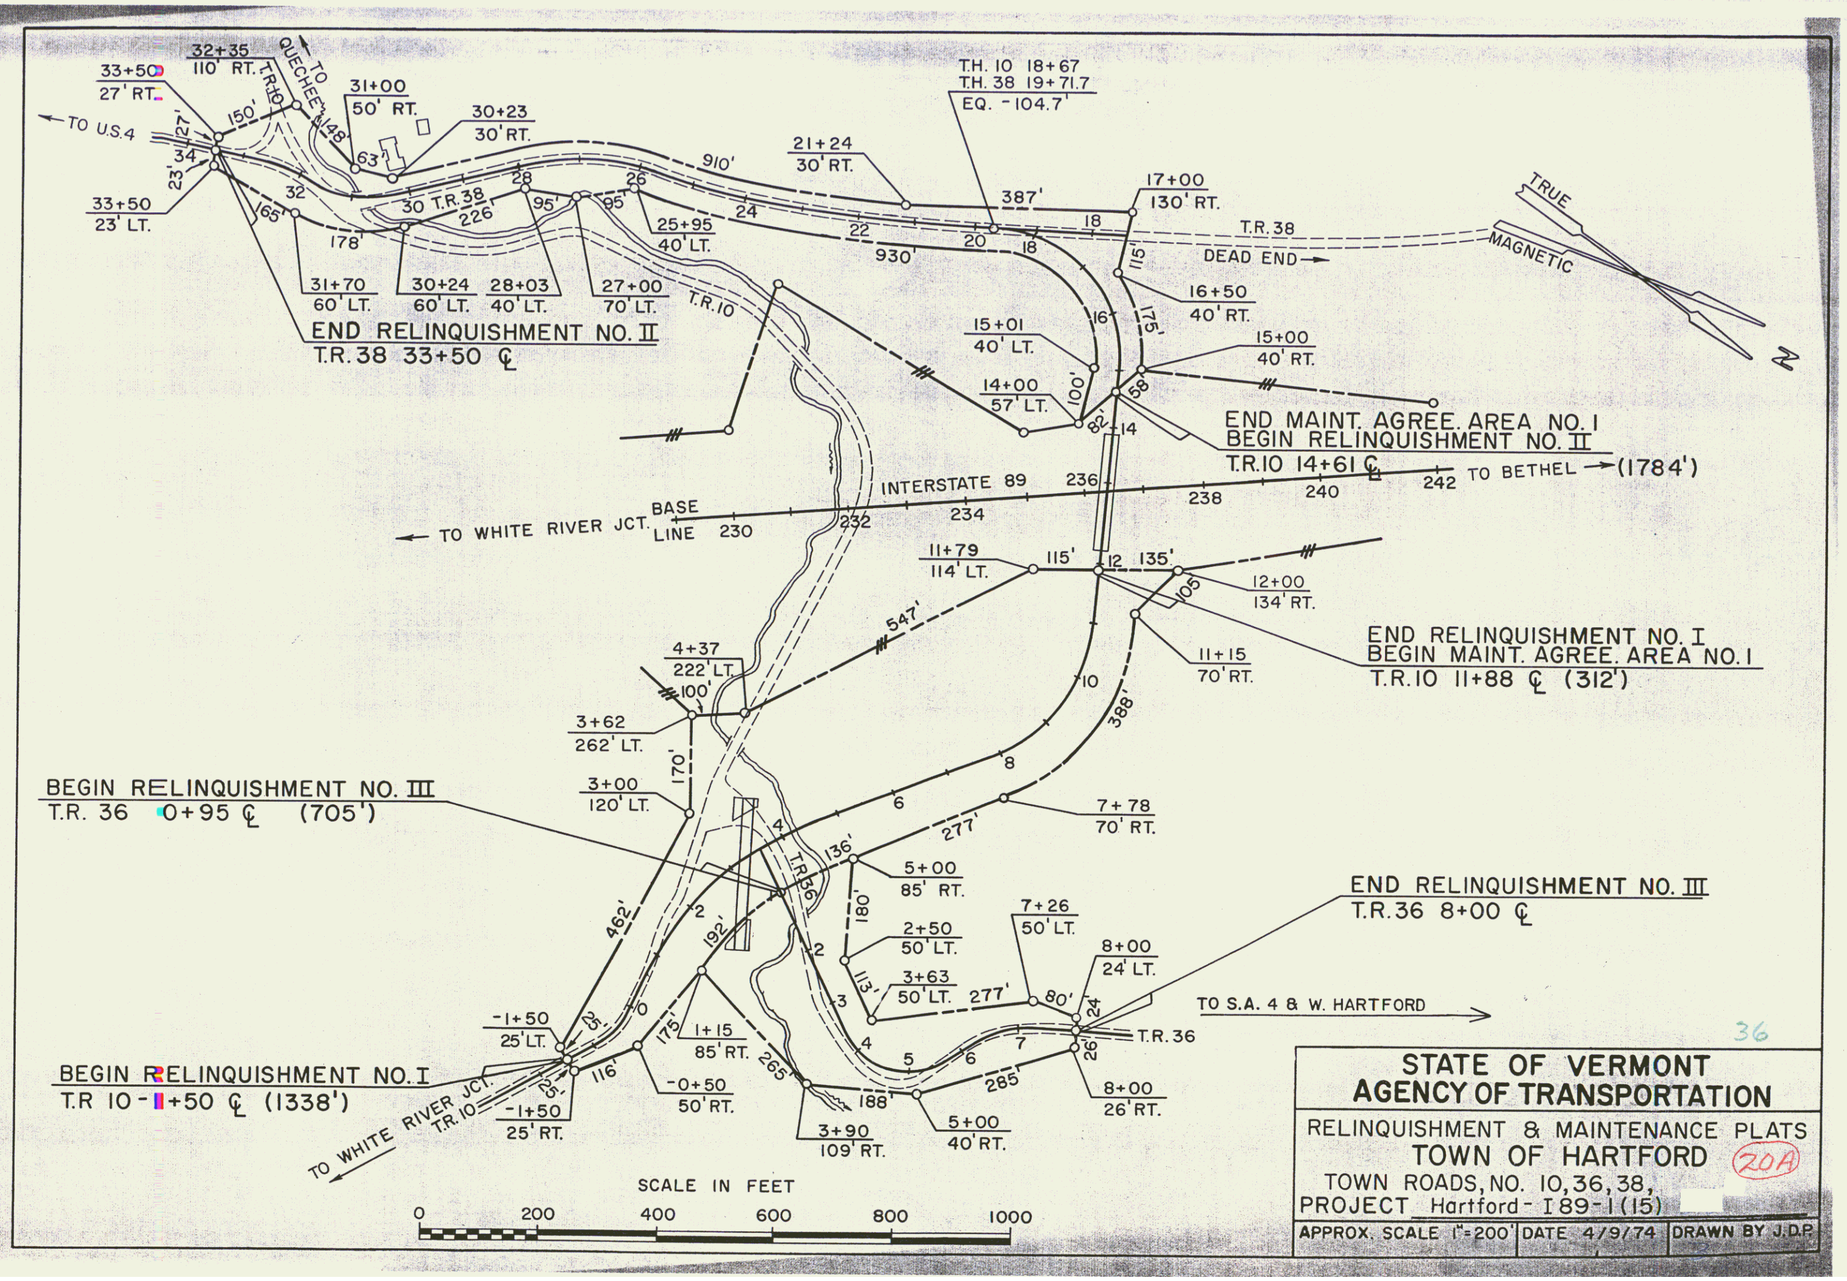

36

STATE OF VERMONT
AGENCY OF TRANSPORTATION

RELINQUISHMENT & MAINTENANCE PLATS
TOWN OF HARTFORD (20A)
TOWN ROADS, NO. 10, 36, 38,
PROJECT Hartford - I 89-1 (15)

APPROX. SCALE 1"=200'	DATE 4/9/74	DRAWN BY J.D.P.