STATE OF VERMONT
DEPARTMENT OF HIGHWAYS

PROPOSED IMPROVEMENT

INTERSTATE PROJECT

TOWN OF HARTFORD
COUNTY OF WINDSOR
HARTFORD-BARRE ROAD
INTERSTATE ROUTE 89

Rowproject I89-1(15)

Pin # 99R007

BEGINNING AT A POINT 4.379 MILES SOUTHEAST OF THE HARTFORD-SHARON TOWN LINE AND EXTENDING NORTHERLY 2.437 MILES

LENGTH OF ROADWAY 12,842.52 FEET = 2.432 MILES
LENGTH OF BRIDGE 2414 FEET = .005 MILE
LENGTH OF PROJECT 12,866.66 FEET = 2.437 MILES

INDEX OF SHEETS

SHEET NO.	1.	Title Page
	2.	Alignment Sheet
	3.	Typical Cross Section of Improvement (3" Bit. Conc. Pavt., Item 361-8)
	4-5.	Quantity Sheet-Items
	6-9.	Quantity Sheet-Drainage
	10-17.	Earthwork Sheet-Grades
	18-19.	R.O.W. Details
	20-46.	Plan & Profile Sheets
	47.	A-C1 Slopes in Solid Rock
	48.	B-1 Banking Tables
	49.	B-5 Slope Grading
	50.	B-6 Muck Excavation
	51.	B-10 Embankment on a Slope
	52.	B-11 Slope Stabilization
	53.	D-1 Precast Reinforced Concrete Pipe D.I.Ts
	54.	D-2 CMP, Riprap
	55.	D-3 Gutters, Jute Matting
	56.	D-4 Elbows
	57.	D-8 Drop Inlets
	58.	D-10 Drop Inlet Tops
	59.	D-11 Details of D.I. Grates
	60.	D-13 Catch Basins
	61.	D-16 Curb D.I.'s, Grates, Types B & C
	62.	E-17 Asph. Ctd. Corr. Galv. Met. Pipe Vertical Risers
	63.	E-1 Barricades, Signs & Lights
	64.	E-21 Federal Aid Construction Identif. Signs
	65.	F-1 Property Line Fence
	66.	G-1 Standard Steel End Guard Rail
	67.	G-2a Type (Cable) Guard Rail
	68.	G-2b Guard End Anchorage
	69.	G-4 Marker Posts
	70.	G-5 Boundary Markers
	71-73.	Blank
	74-77.	Details of 84" x 120" Corr. Galv. Met. Plate Pipe at 30+70 at T.H. 88
	78-81.	Details of 84" x 246" Corr. Galv. Met. Plate Pipe at 34+0 at T.H. 10
	82-84.	Details of 72" x 962" Corr. Galv. Met. Plate Pipe at 264+56
	85-91.	Details of 78" x 654" Corr. Galv. Met. Plate Pipe at 286+66
	92-96.	Details of 79" x 414" Corr. Galv. Met. Plate Pipe at 340+15
	97-101.	Details of 126" x 308" Corr. Galv. Met. Plate Pipe at 359+61
	102-105.	Details of N.C. Box at 235+00 (BR 101 thru 104)
	106.	58-21-55
	107-118.	Details of Bridge at 355+10 (BR 501 thru 512)
	119-120.	58-R1-65 (Sheets 1 & 2)
	121.	59-R3-66
	122.	SCR-15-65
	123-125.	Blank
	126-201.	Cross Sections-Mainline
	202-209.	Cross Sections-T.H. 10 at 236+98
	210-214.	Cross Sections-T.H. 36 at T.H. 10
	215-218.	Cross Sections-T.H. 88
	219.	Cross Sections-T.H. 10 at T.H. 88
	220-221.	Cross Sections-T.H. 36 at T.H. 10
	222-223.	Cross Sections-T.H. 36 at 10+00
	224-230.	Cross Sections-T.H. 36 at 40+00
	231.	Blank
	232.	Bridge Profile — I 89-1(5)
	233-234.	R100 thru 102 Plan, Survey
	235.	R107 Slab Details
	236.	R115 thru 118-Abut. & Pier Details
	237.	Cross Sections, Channel Line at Sta. 10+00
	238.	Cross Sections, R.R. Base Line at Sta. 10+00
	239-242.	Cross Sections-Mainline

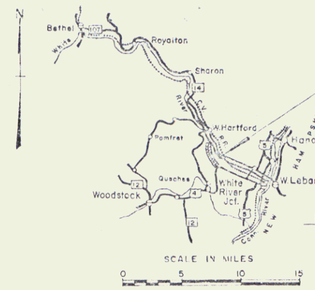

ADT 1965 2260
ADT 1985 5200
DHV 1985 760
D 56 %
T 8 %
V 60 M.P.H.

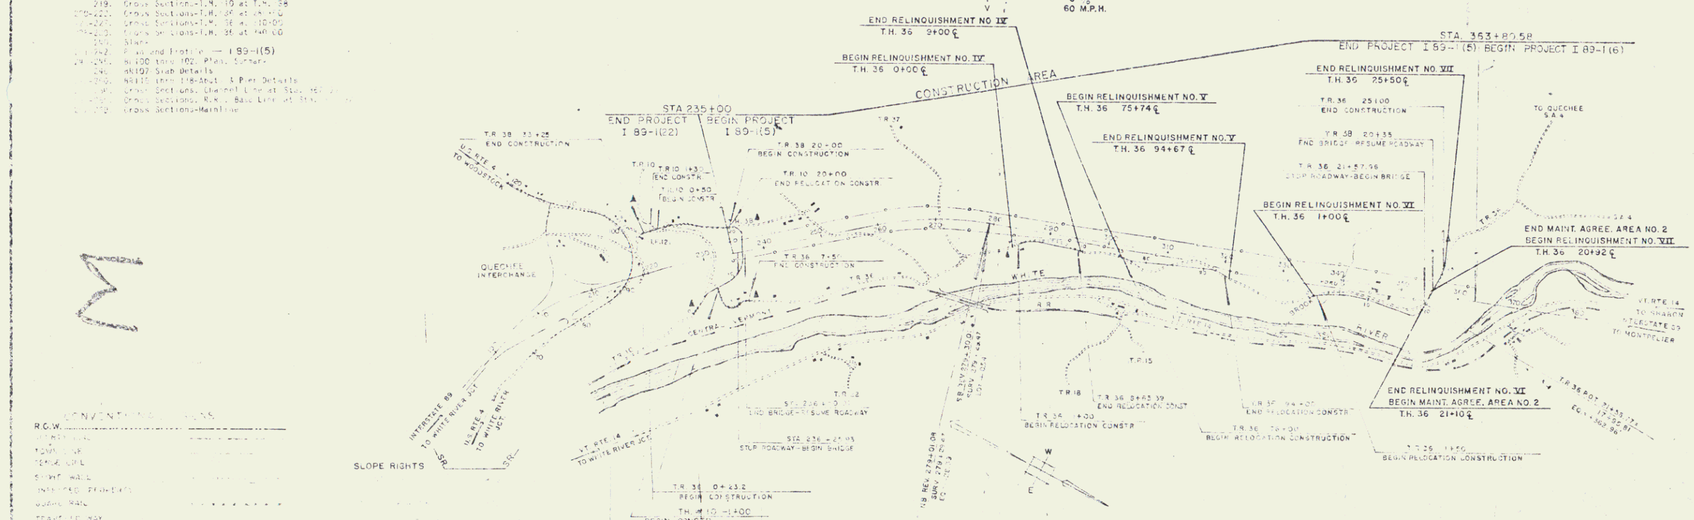

NOTE: ALL TOWN ROADS ARE NOT IN THE CONSTRUCTION AREA EXCEPT AS INDICATED ABOVE.

PLANS AND THE STANDARD SPECIFICATIONS FOR HIGHWAY AND BRIDGE CONSTRUCTION, DATED APRIL 1964, AS APPROVED BY THE U.S. BUREAU OF PUBLIC ROADS ON OCT. 12, 1964, INCLUDING ALL SUBSEQUENT APPROVED REVISIONS, AND SUCH NUMBERED SPECIFICATIONS AND SPECIAL PROVISIONS AS ARE HEREIN REFERRED TO IN THESE PLANS.

RIGHT-OF-WAY PLANS

STAGE 1 CONSTRUCTION

MP 4.41-6.71

6/25/65

I 89-1(15)

Sheet 1

1