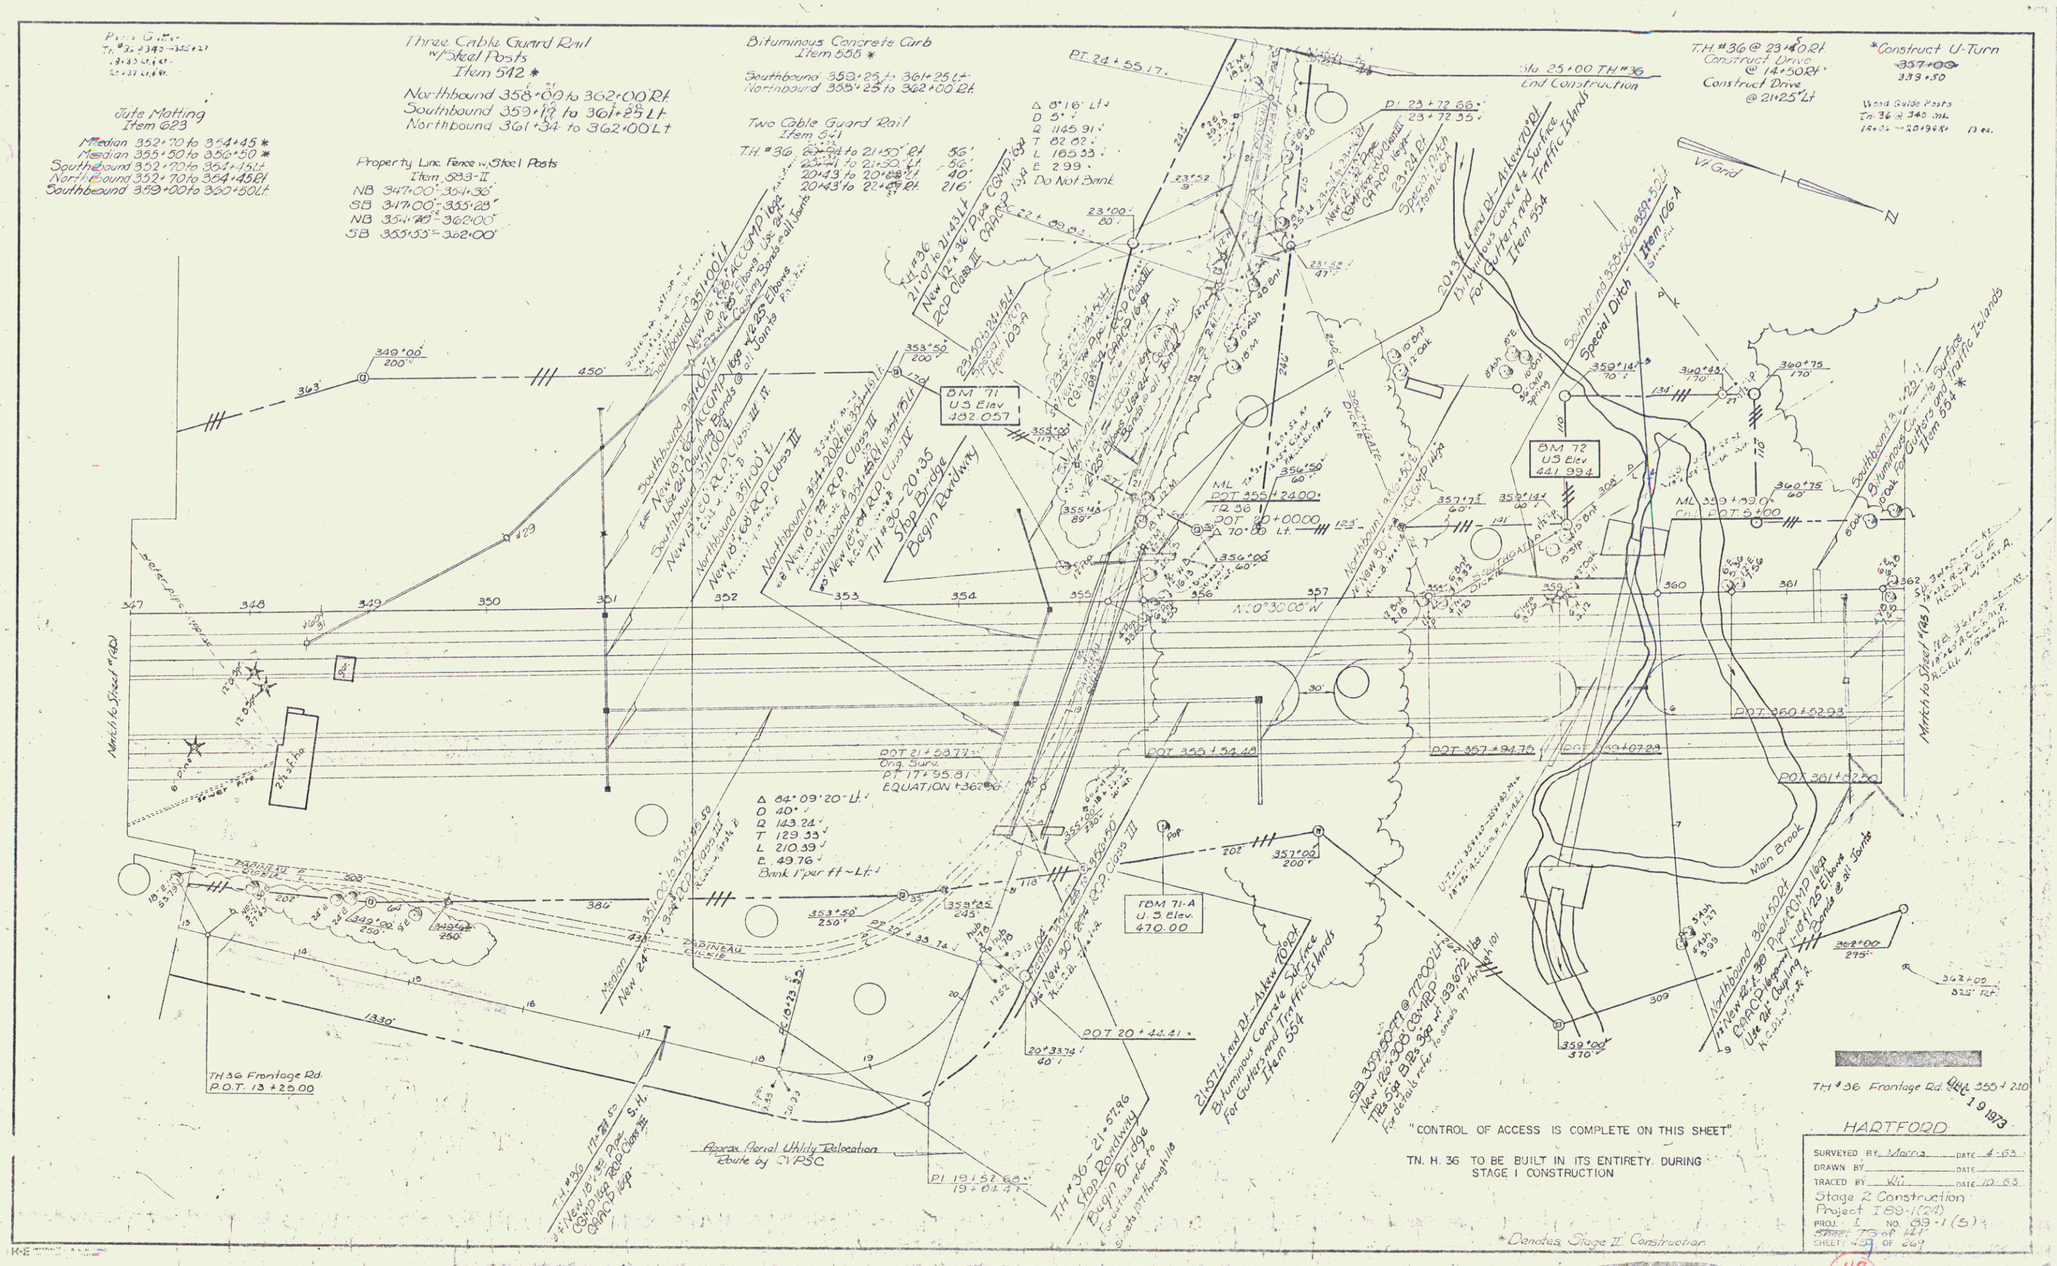
Three Cable Guard Rail w/Steel Posts Item 542 *
Northbound 358+00 to 362+00 Rt
Southbound 359+12 to 361+25 Lt
Northbound 361+34 to 362+00 Lt
Bituminous Concrete Curb Item 555 *
Southbound 359+25 Lt to 361+25 Lt
Northbound 355+25 to 362+00 Rt
Two Cable Guard Rail Item 541
Jute Matting Item 623
Median 352+70 to 354+45 *
Median 355+50 to 356+50 *
Southbound 352+70 to 354+15 Lt
Northbound 352+70 to 354+45 Rt
Southbound 359+00 to 360+50 Lt
Property Line Fence w/Steel Posts Item 633-II
NB 347+00 - 354+36
SB 347+00 - 355+28
NB 354+48 - 362+00
SB 355+55 - 362+00
Construct U-Turn
Construct Drive @ 14+50 Rt
Construct Drive @ 21+25 Lt
Wood Guide Posts
End Construction
Vt Grid
Special Ditch Item 106-A
Bituminous Concrete Surface for Gutters and Traffic Islands Item 554
Bituminous Concrete Surface for Gutters and Traffic Islands Item 554 *
Stop Bridge Begin Roadway
Main Brook
Approx Aerial Utility Relocation Route by CVPSC
TH 36 Frontage Rd. P.O.T. 13+25.00
TH 36 Frontage Rd. P.O.T. 355+210
"CONTROL OF ACCESS IS COMPLETE ON THIS SHEET"
TN. H. 36 TO BE BUILT IN ITS ENTIRETY. DURING STAGE I CONSTRUCTION
* Denotes Stage II Construction
HARTFORD
SURVEYED BY Morris DATE 4-63
DRAWN BY DATE
TRACED BY Wil DATE 12-63
Stage 2 Construction
Project I 89-1(24)
PROJ. I NO. 89-1(5)
SHEET 73 OF 121
SHEET 42 OF 269
42
26