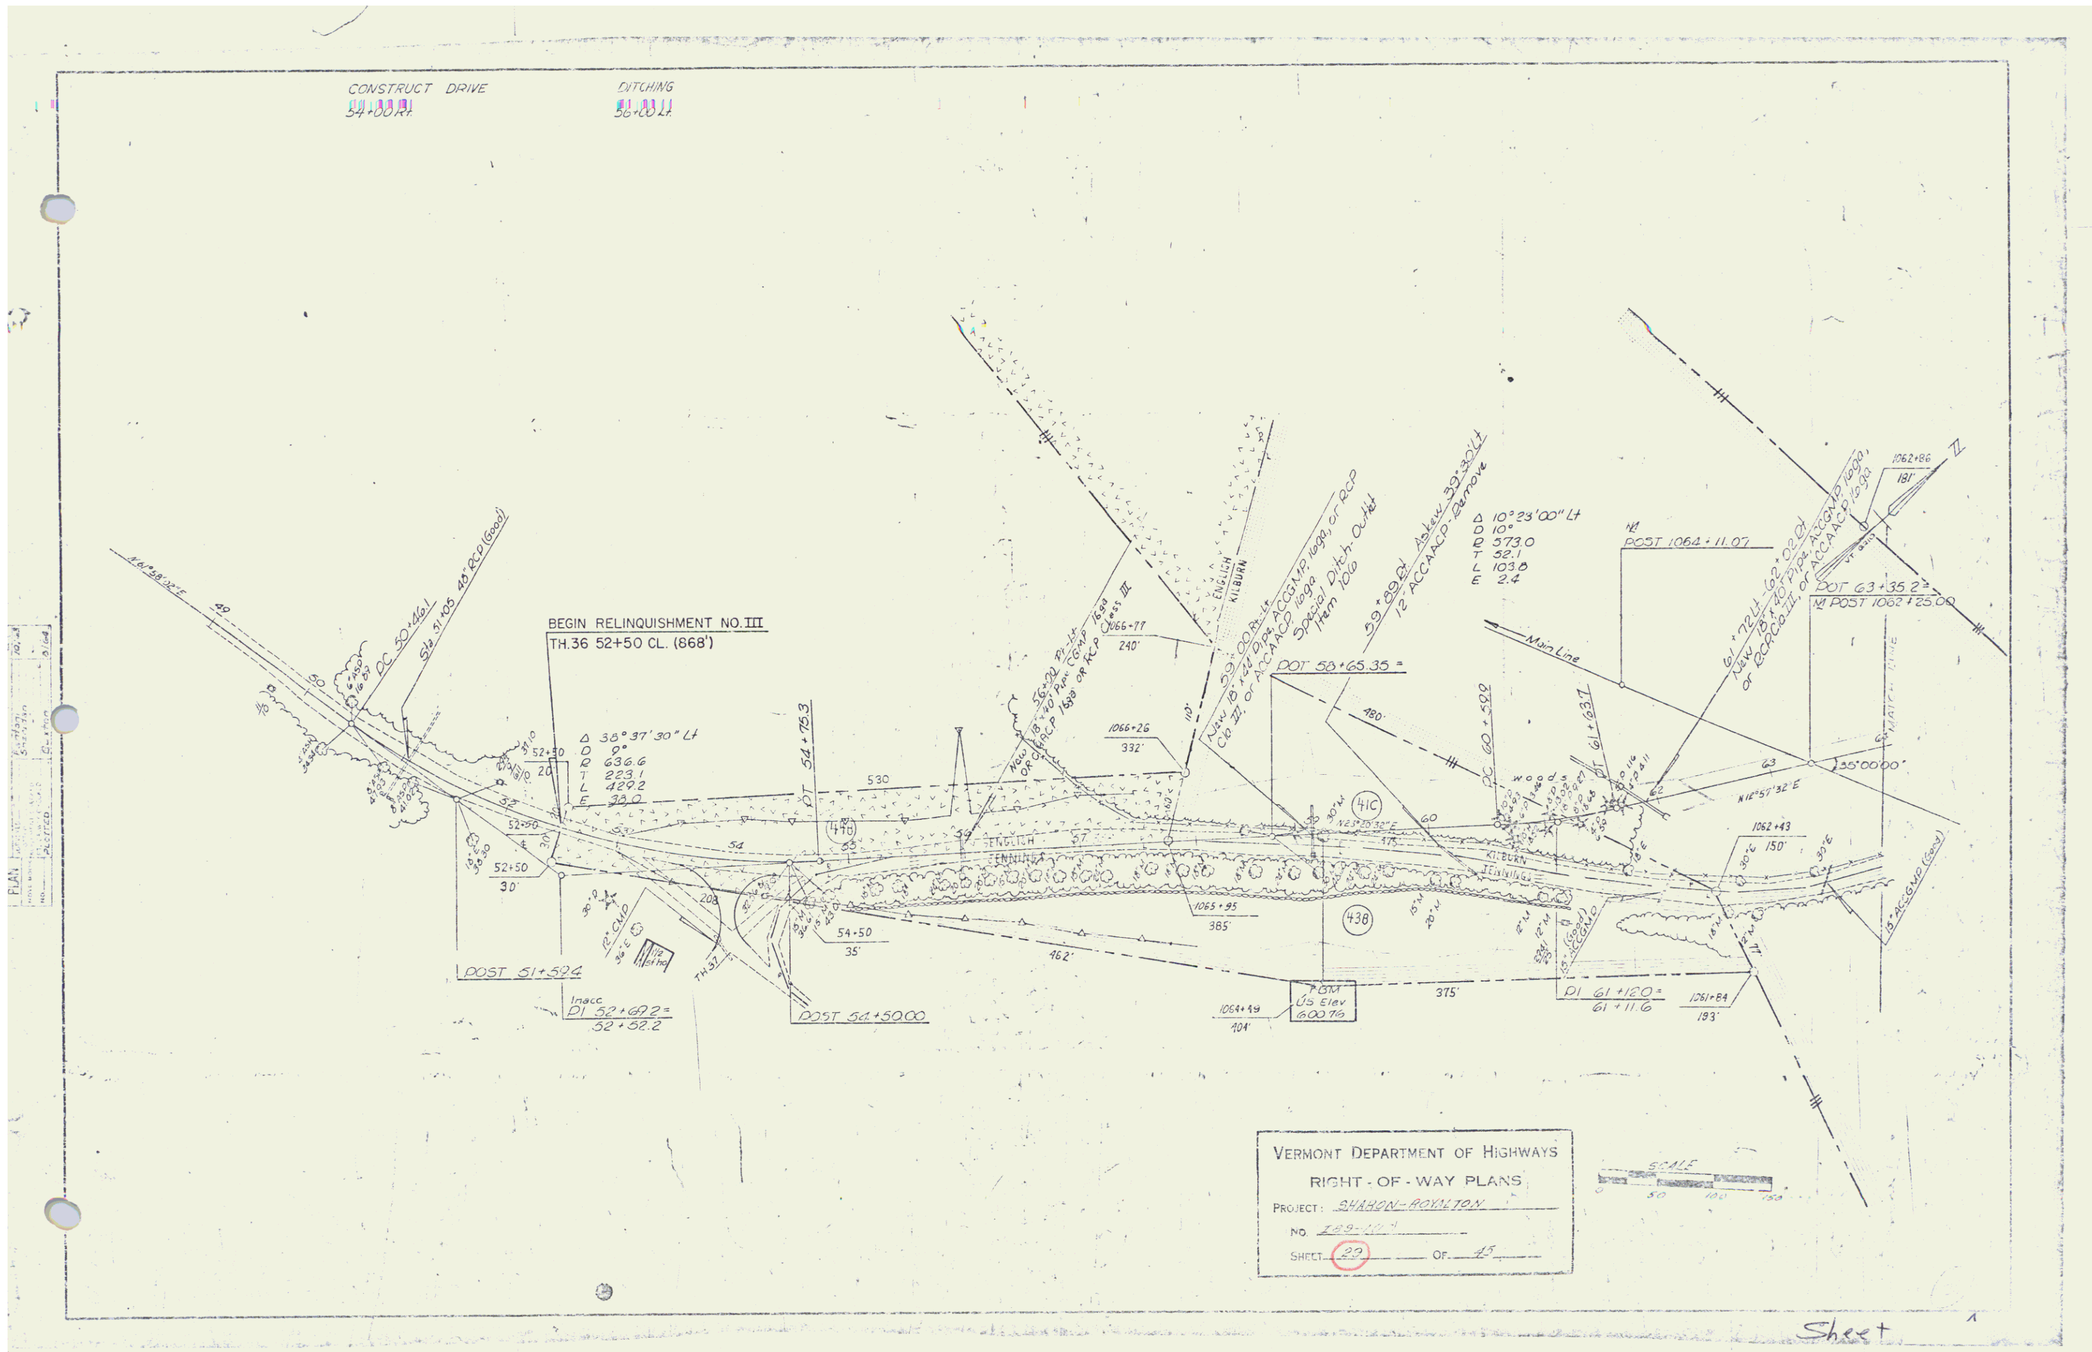

VERMONT DEPARTMENT OF HIGHWAYS
RIGHT-OF-WAY PLANS
PROJECT: SHARON-ROYALTON
NO. 289-1(1)
SHEET 22 OF 45

Sheet

42