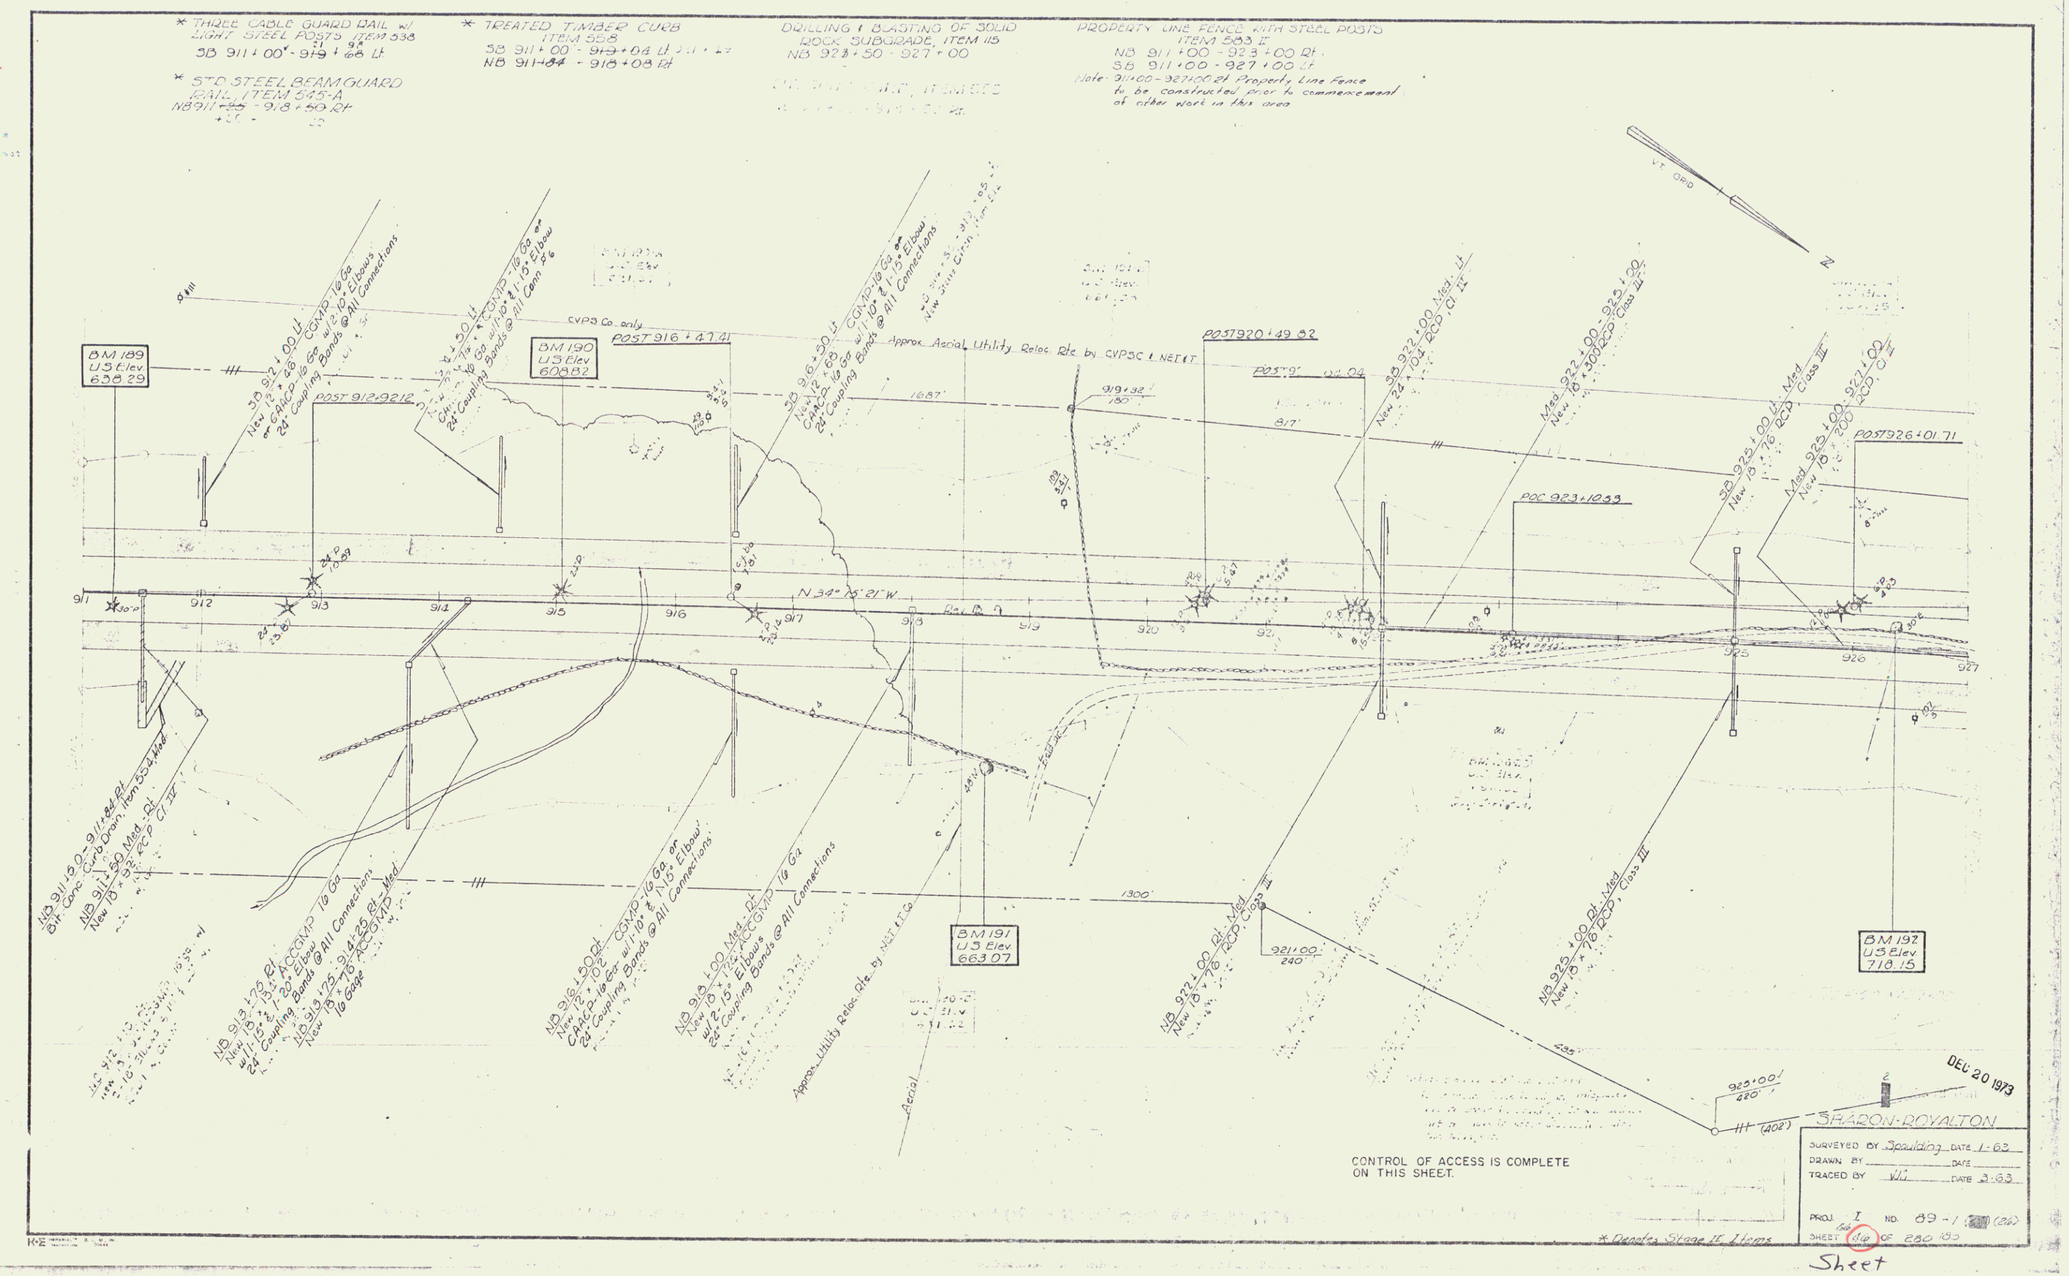
* THREE CABLE GUARD RAIL w/ LIGHT STEEL POSTS, ITEM 538
SB 911+00 - 919+68 Lt
* STD STEEL BEAM GUARD RAIL, ITEM 545-A
NB 911 - 918+50 Rt
* TREATED TIMBER CURB ITEM 558
SB 911+00 - 919+04 Lt
NB 911+84 - 918+08 Rt
DRILLING & BLASTING OF SOLID ROCK SUBGRADE, ITEM 115
NB 923+50 - 927+00
PROPERTY LINE FENCE WITH STEEL POSTS ITEM 583 II
NB 911+00 - 923+00 Rt
SB 911+00 - 927+00 Lt
Note: 911+00 - 927+00 Rt Property Line Fence to be constructed prior to commencement of other work in this area
BM 189 US Elev 638.29
BM 190 US Elev 608.82
BM 191 US Elev 663.07
BM 192 US Elev 718.15
POST 912+92.16
POST 916+47.41
POST 920+49.82
POC 923+10.53
POST 926+01.71
N 34° 25' 21" W
Approx. Aerial Utility Reloc. Rte. by CVPSC & NEET
CONTROL OF ACCESS IS COMPLETE ON THIS SHEET.
DEC 20 1973
SHARON-ROYALTON
SURVEYED BY Spaulding DATE 1-63
DRAWN BY DATE
TRACED BY WJ DATE 3-63
PROJ. I NO. 89-1 (26)
SHEET 46 OF 280 183
* Denotes Stage II Items

Sheet

82