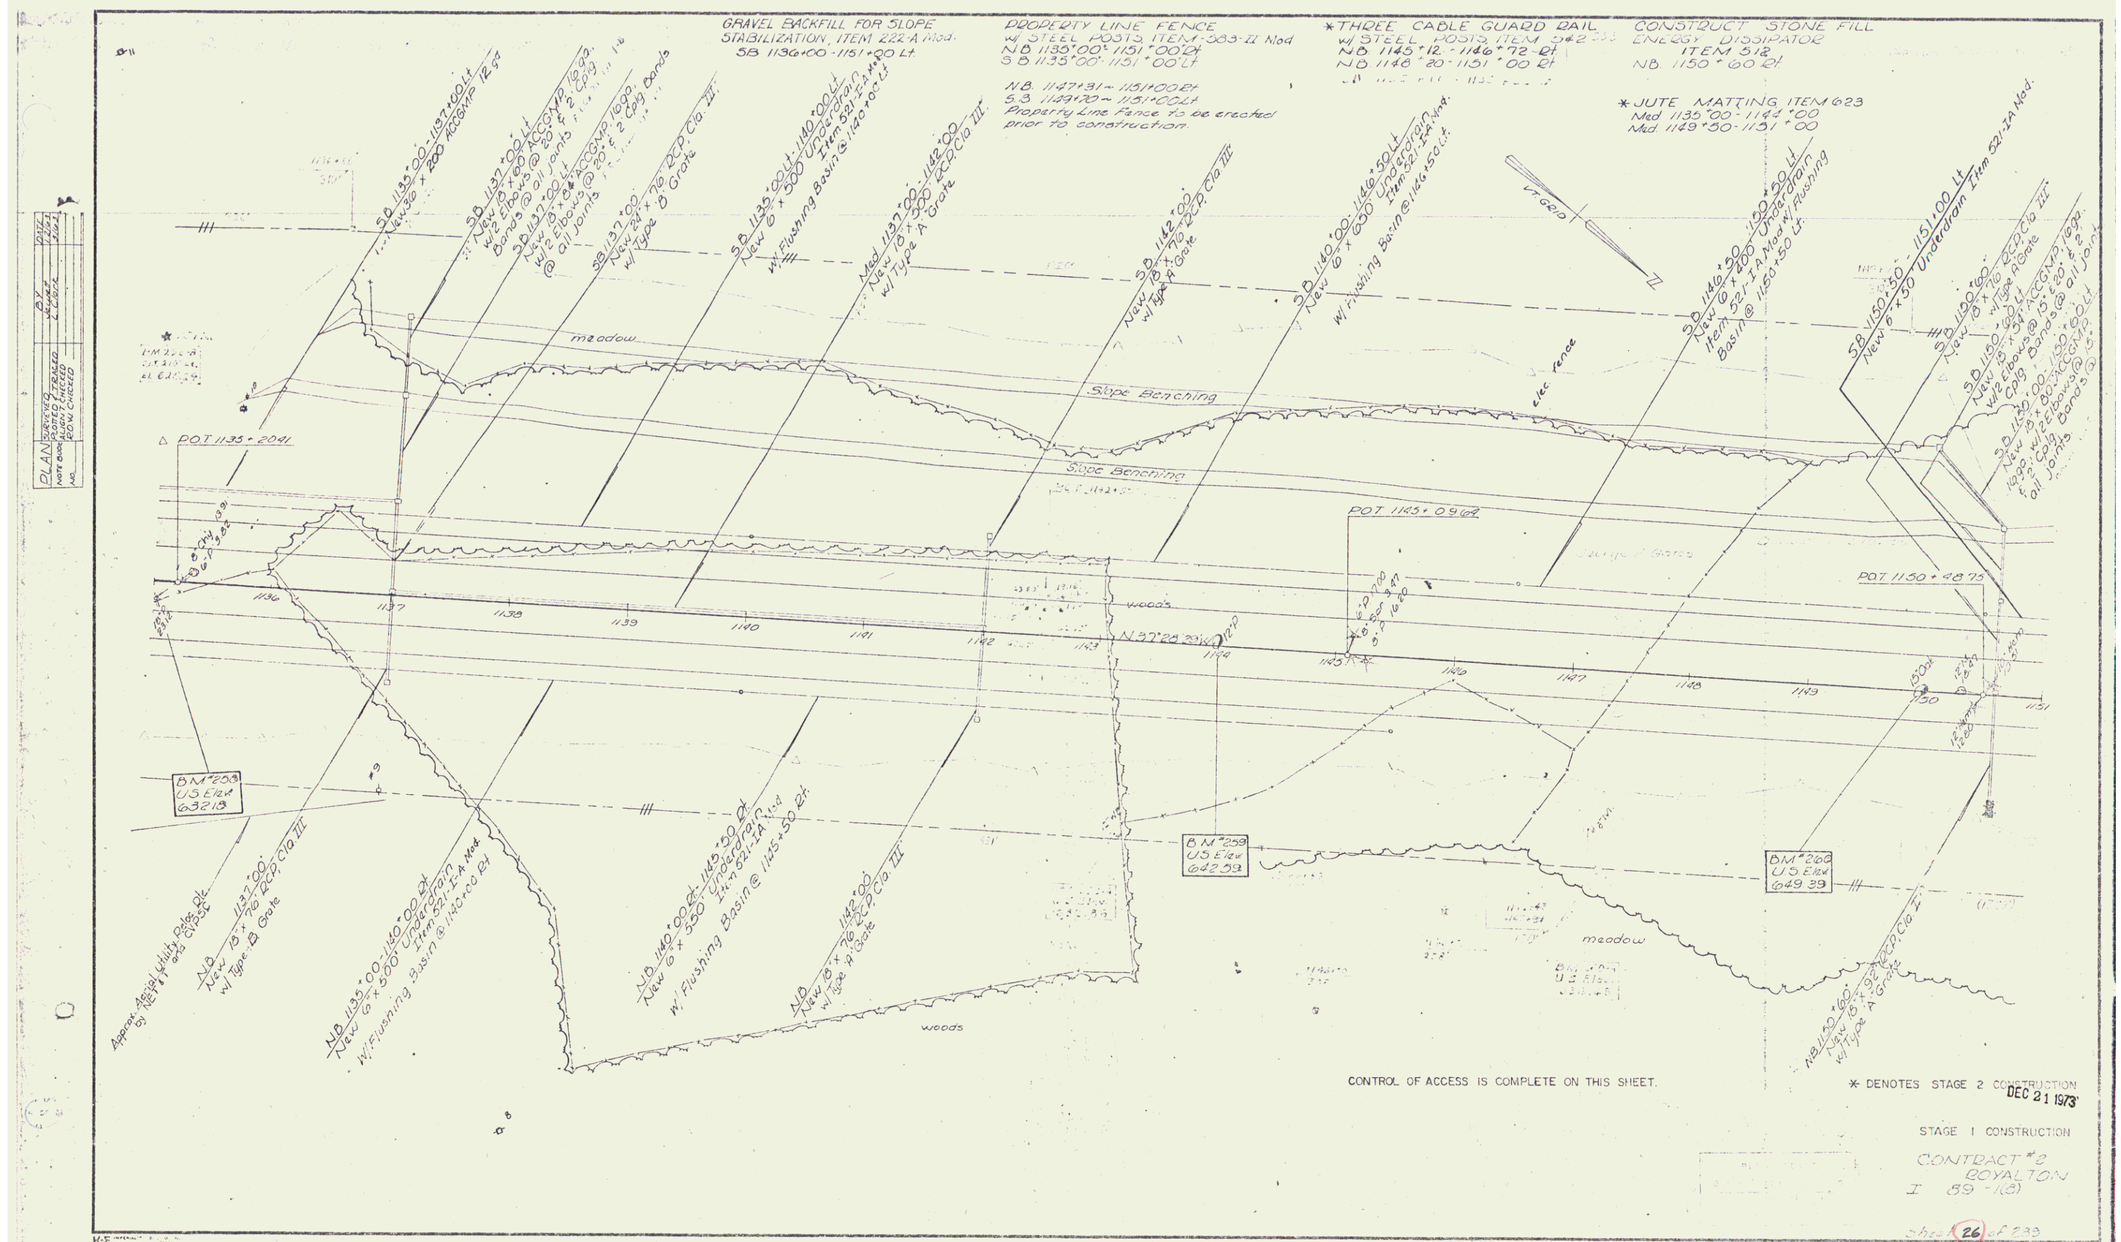
GRAVEL BACKFILL FOR SLOPE STABILIZATION, ITEM 222-A Mod.
SB 1136+00 - 1151+00 Lt.
PROPERTY LINE FENCE
w/ STEEL POSTS, ITEM 583-II Mod
NB 1135+00 - 1151+00 Rt
SB 1135+00 - 1151+00 Lt
NB 1147+31 - 1151+00 Rt
SB 1149+20 - 1151+00 Lt
Property Line Fence to be erected prior to construction.
*THREE CABLE GUARD RAIL
w/ STEEL POSTS, ITEM 542
NB 1145+12 - 1146+72 Rt
NB 1146+20 - 1151+00 Rt
CONSTRUCT STONE FILL
ENERGY DISSIPATOR
ITEM 512
NB 1150+60 Rt
*JUTE MATTING ITEM 623
Med 1135+00 - 1144+00
Med 1149+50 - 1151+00
SB 1135+00 - 1137+00 Lt
New 36 x 200 ACCGMP 12 ga
SB 1137+00 Lt
New 18 x 80 ACCGMP 16 ga.
w/ 2 Elbows @ 20' & 2 Cplg Bands @ all Joints
SB 1137+00 Lt
New 18 x 80 ACCGMP 16 ga.
w/ 2 Elbows @ 20' & 2 Cplg Bands @ all Joints
SB 1137+00
New 24 x 76 RCP Cla III
w/ Type B Grate
SB 1135+00 Lt - 1140+00 Lt
New 18 x 500 Underdrain
Item 521-IA Mod
w/ Flushing Basin @ 1140+00 Lt
Med 1137+00 - 1142+00
New 18 x 500 RCP Cla III
w/ Type A Grate
SB 1142+00
New 18 x 76 RCP Cla III
w/ Type A Grate
SB 1140+00 - 1146+50 Lt
New 6 x 600 Underdrain
Item 521-IA Mod
w/ Flushing Basin @ 1146+50 Lt.
SB 1146+50 - 1150+50 Lt
New 6 x 400 Underdrain
Item 521-IA Mod w/ Flushing Basin @ 1150+50 Lt.
SB 1150+50 - 1151+00 Lt
New 6 x 50 Underdrain Item 521-IA Mod.
SB 1150+00
New 18 x 76 RCP Cla III
w/ Type A Grate
SB 1150+00 Lt
New 18 x 80 ACCGMP 16 ga.
w/ 2 Elbows @ 5' & 2 Cplg Bands @ all Joints
SB 1150+00 - 1150+60 Lt
New 18 x 80 ACCGMP 16 ga.
w/ 2 Elbows @ 5' & 2 Cplg Bands @ all Joints
NB 1150+60
New 18 x 76 RCP Cla III
w/ Type A Grate
Approx. Aerial Utility Pole Rt. by NEPCO
NB 1137+00
New 18 x 76 RCP Cla III
w/ Type B Grate
NB 1139+00 - 1140+00 Rt
New 6 x 500 Underdrain
Item 521-IA Mod
w/ Flushing Basin @ 1140+00 Rt
NB 1140+00 Rt - 1145+50 Rt
New 6 x 550 Underdrain
Item 521-IA Mod
w/ Flushing Basin @ 1145+50 Rt.
NB 1142+00
New 18 x 76 RCP Cla III
w/ Type A Grate
POT 1135+20.41
POT 1145+09.69
POT 1150+48.75
BM #258
US Elev
632.13
BM #259
US Elev
642.59
BM #260
US Elev
649.39
meadow
Slope Benching
Slope Benching
meadow
woods
woods
elec fence
N 37°28'23" W
1136
1137
1138
1139
1140
1141
1142
1143
1144
1145
1146
1147
1148
1149
1150
1151
PLAN
SURVEYED
DRAFTED
ALIGN. CHECKED
ROW CHECKED
BY
DATE
CONTROL OF ACCESS IS COMPLETE ON THIS SHEET.
* DENOTES STAGE 2 CONSTRUCTION
DEC 21 1973
STAGE I CONSTRUCTION
CONTRACT #2
ROYALTON
I 89-1(8)
Sheet 26 of 239
Sheet
104