STATE OF VERMONT
DEPARTMENT OF HIGHWAYS

PROPOSED IMPROVEMENT

INTERSTATE PROJECT

TOWNS OF RANDOLPH-BROOKFIELD

COUNTY OF ORANGE

INTERSTATE ROUTE 89 Rowproject I 89-1(19)

WHITE RIVER JCT.-MONTPELIER ROAD

Pin # 99R011

BEGINNING AT A POINT 3.360 MILES SOUTHERLY FROM THE RANDOLPH-BROOKFIELD TOWN LINE AND EXTENDING NORTHERLY 5.650 MILES.

LENGTH OF ROADWAY	FEET		MILES
LENGTH OF BRIDGES	FEET		MILES
LENGTH OF PROJECT 30,109.82	FEET	5.650	MILES

DESIGN DESIGNATION

DHV 1967	2650
ADT 1967	6350
DHV 1987	970
D	51%
T	9%
V	60MPH

RIGHT - OF - WAY
PLANS

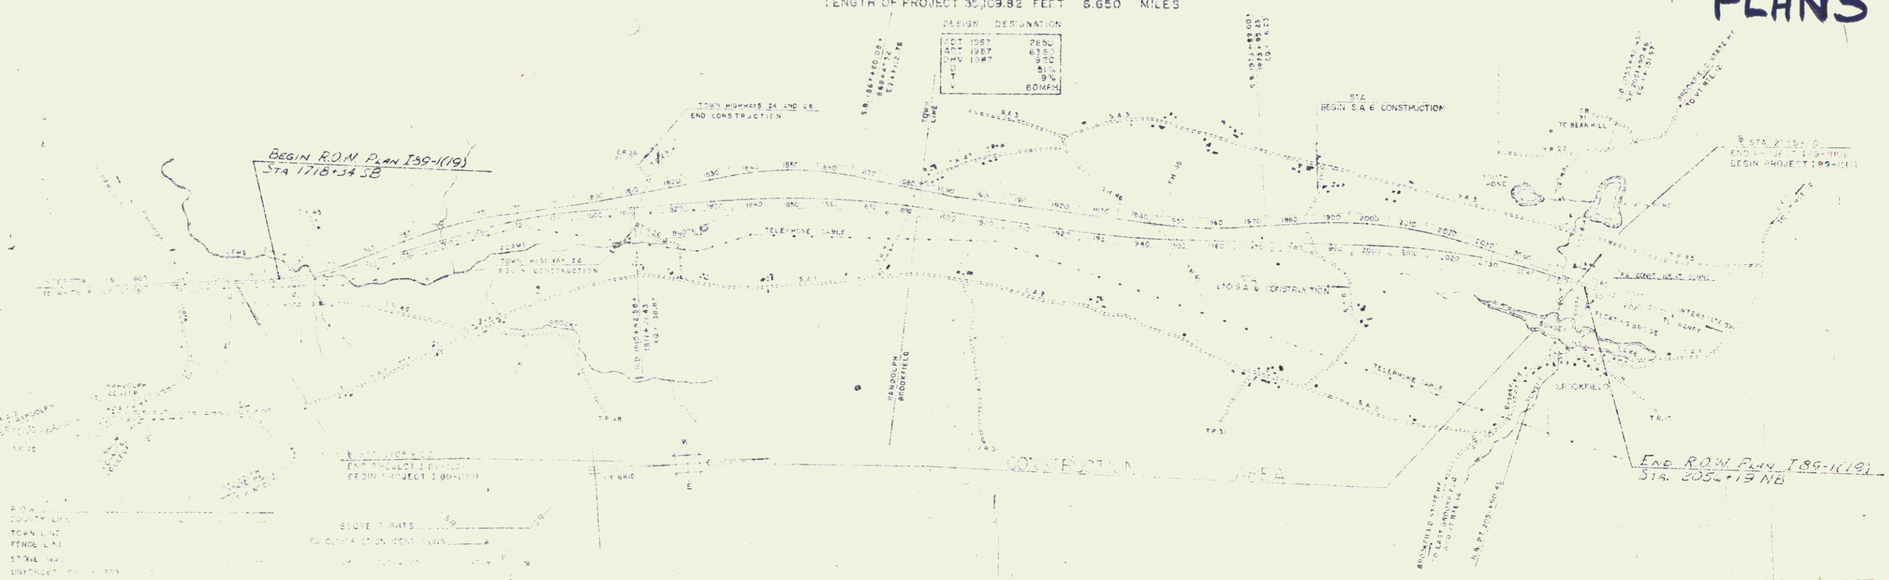

STATE HIGHWAYS, STATE AID ROADS AND TOWN ROADS ARE NOT IN THE CONSTRUCTION AREA, EXCEPT AS NOTED ABOVE

SCALE IN FEET

THESE PLANS ARE SUBJECT TO SUCH REVISIONS AS MAY BE REQUIRED BY THE BOARD OF PUBLIC ROADS OR THE COMMISSIONER OF HIGHWAYS.

CONSTRUCTION IS TO BE CARRIED ON IN ACCORDANCE WITH THESE PLANS AND THE STANDARD SPECIFICATIONS FOR HIGHWAY AND BRIDGE CONSTRUCTION, DATED APRIL 1964, AS PUBLISHED BY THE BOARD OF PUBLIC ROADS ON OCTOBER 15, 1964, INCLUDING ALL SUBSEQUENT APPROVED REVISIONS AND SUCH REVISED SPECIFICATIONS AND SPECIAL PROVISIONS, EXCEPT AS MODIFIED IN THESE PLANS.

MP 31.42-37.85

DEPARTMENT OF COMMERCE BUREAU OF PUBLIC ROADS

APPROVED J. B. Cole DISTRICT ENGINEER DATE 4/2/65

APPROVED 4/7/65

I 89-1(19)
STATE PROJECT NO.
4

Row Plans 1