MUCK EXCAVATION
ITEM 117
SB 1758+50-1767+50

THREE CABLE GUARD RAIL
ITEM 542
SB 1763+98-1767+50 Rt

BIT CONC. CURB, ITEM 555 (TYPE I)
SB 1764+00-1767+50 Rt

DRILLING & BLASTING OF SOLID ROCK SUBGRADE, ITEM 15
SB 1773+50-1774+00

PROPERTY LINE FENCE
ITEM 983.11
NB 1758+00-1774+00
SB 1769+00-1774+00

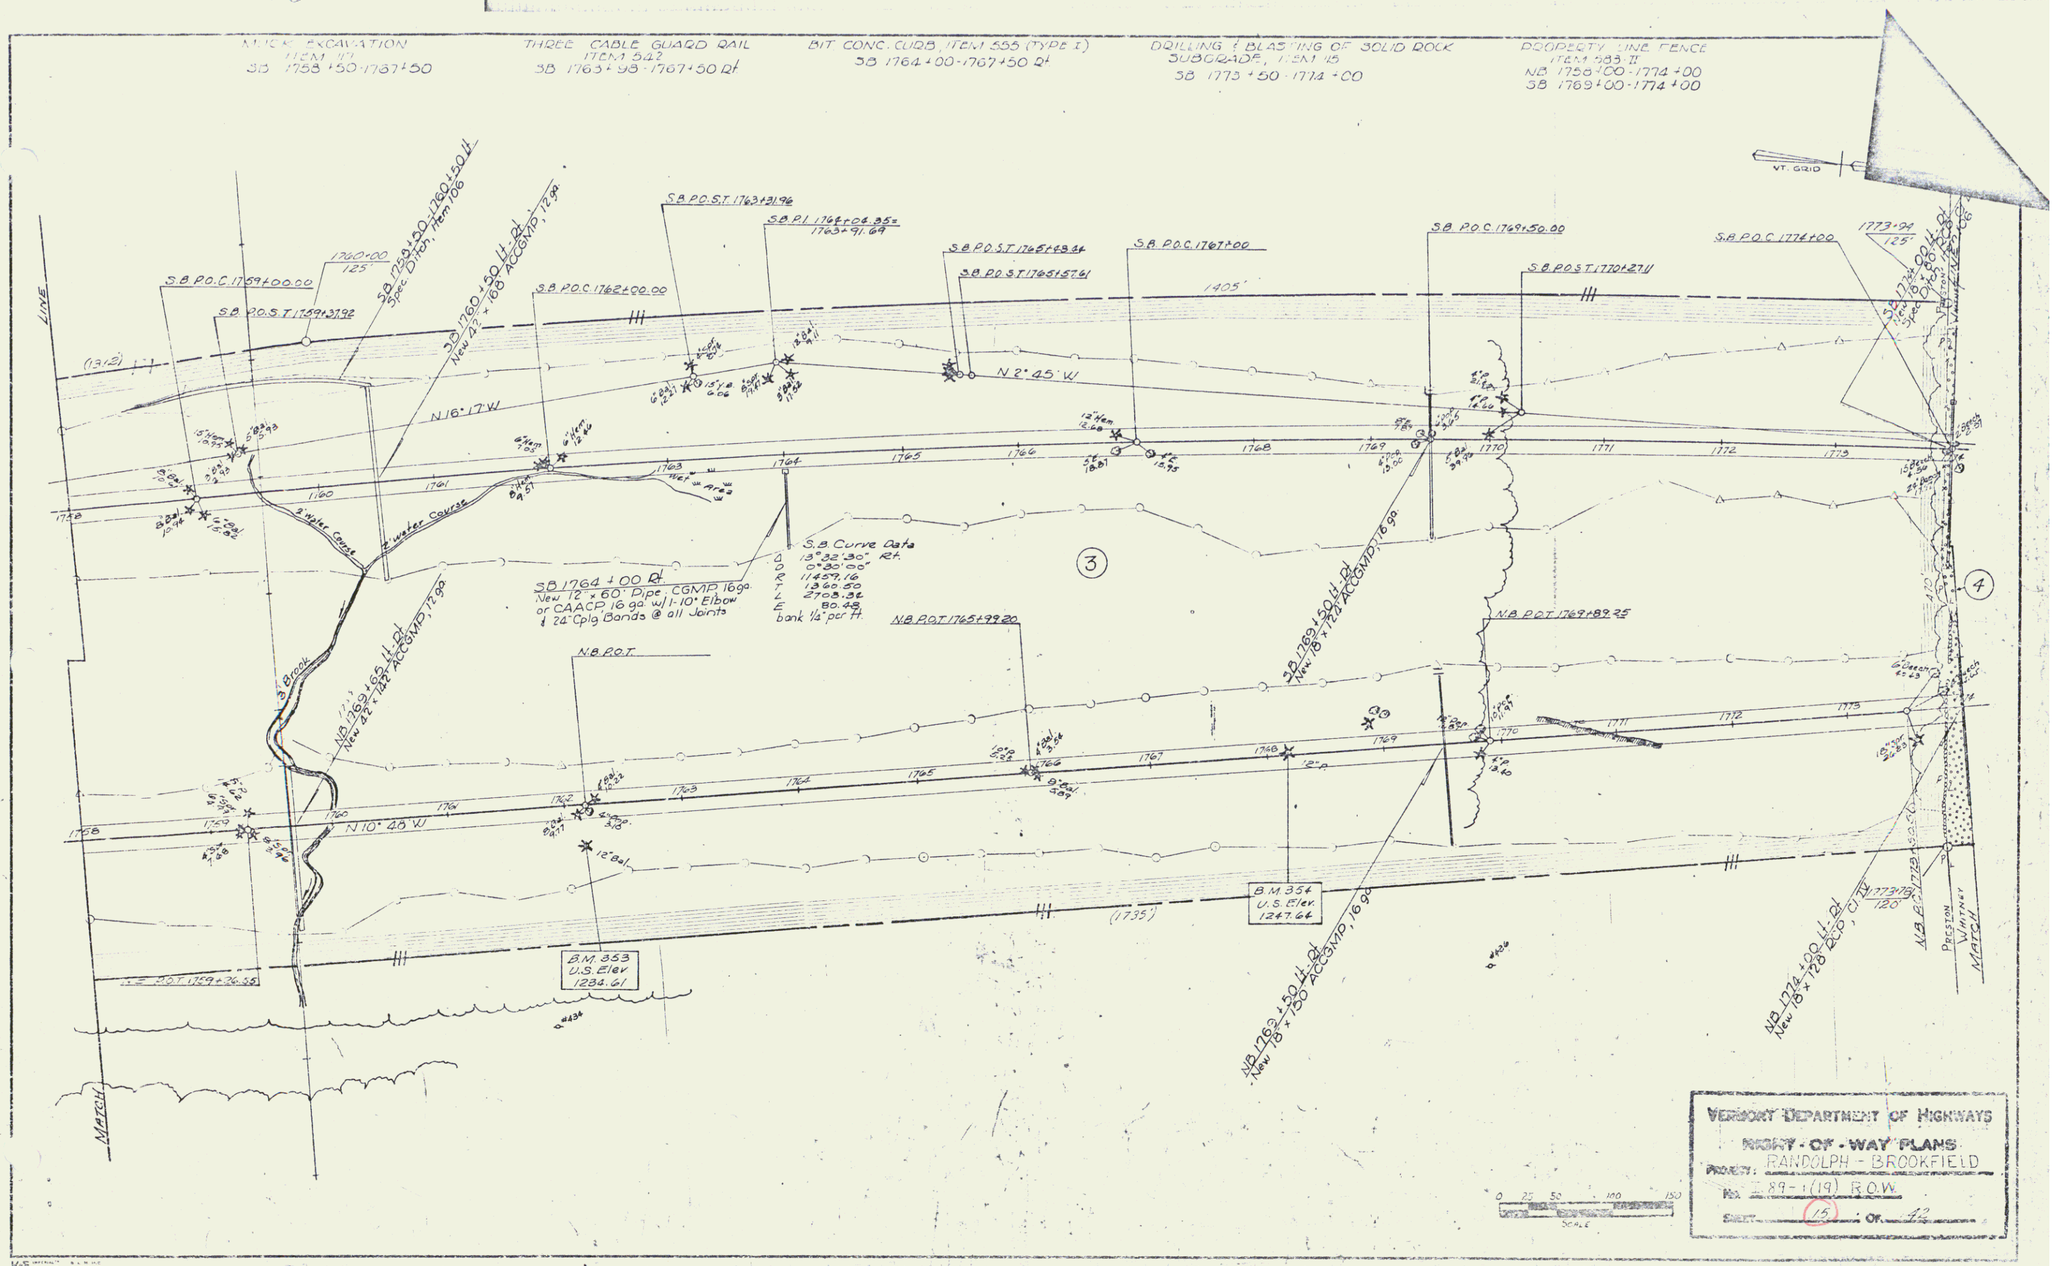

VERMONT DEPARTMENT OF HIGHWAYS
RIGHT-OF-WAY PLANS
PROJECT: RANDOLPH - BROOKFIELD
NO. 89-1(19) R.O.W.
SHEET 15 OF 42