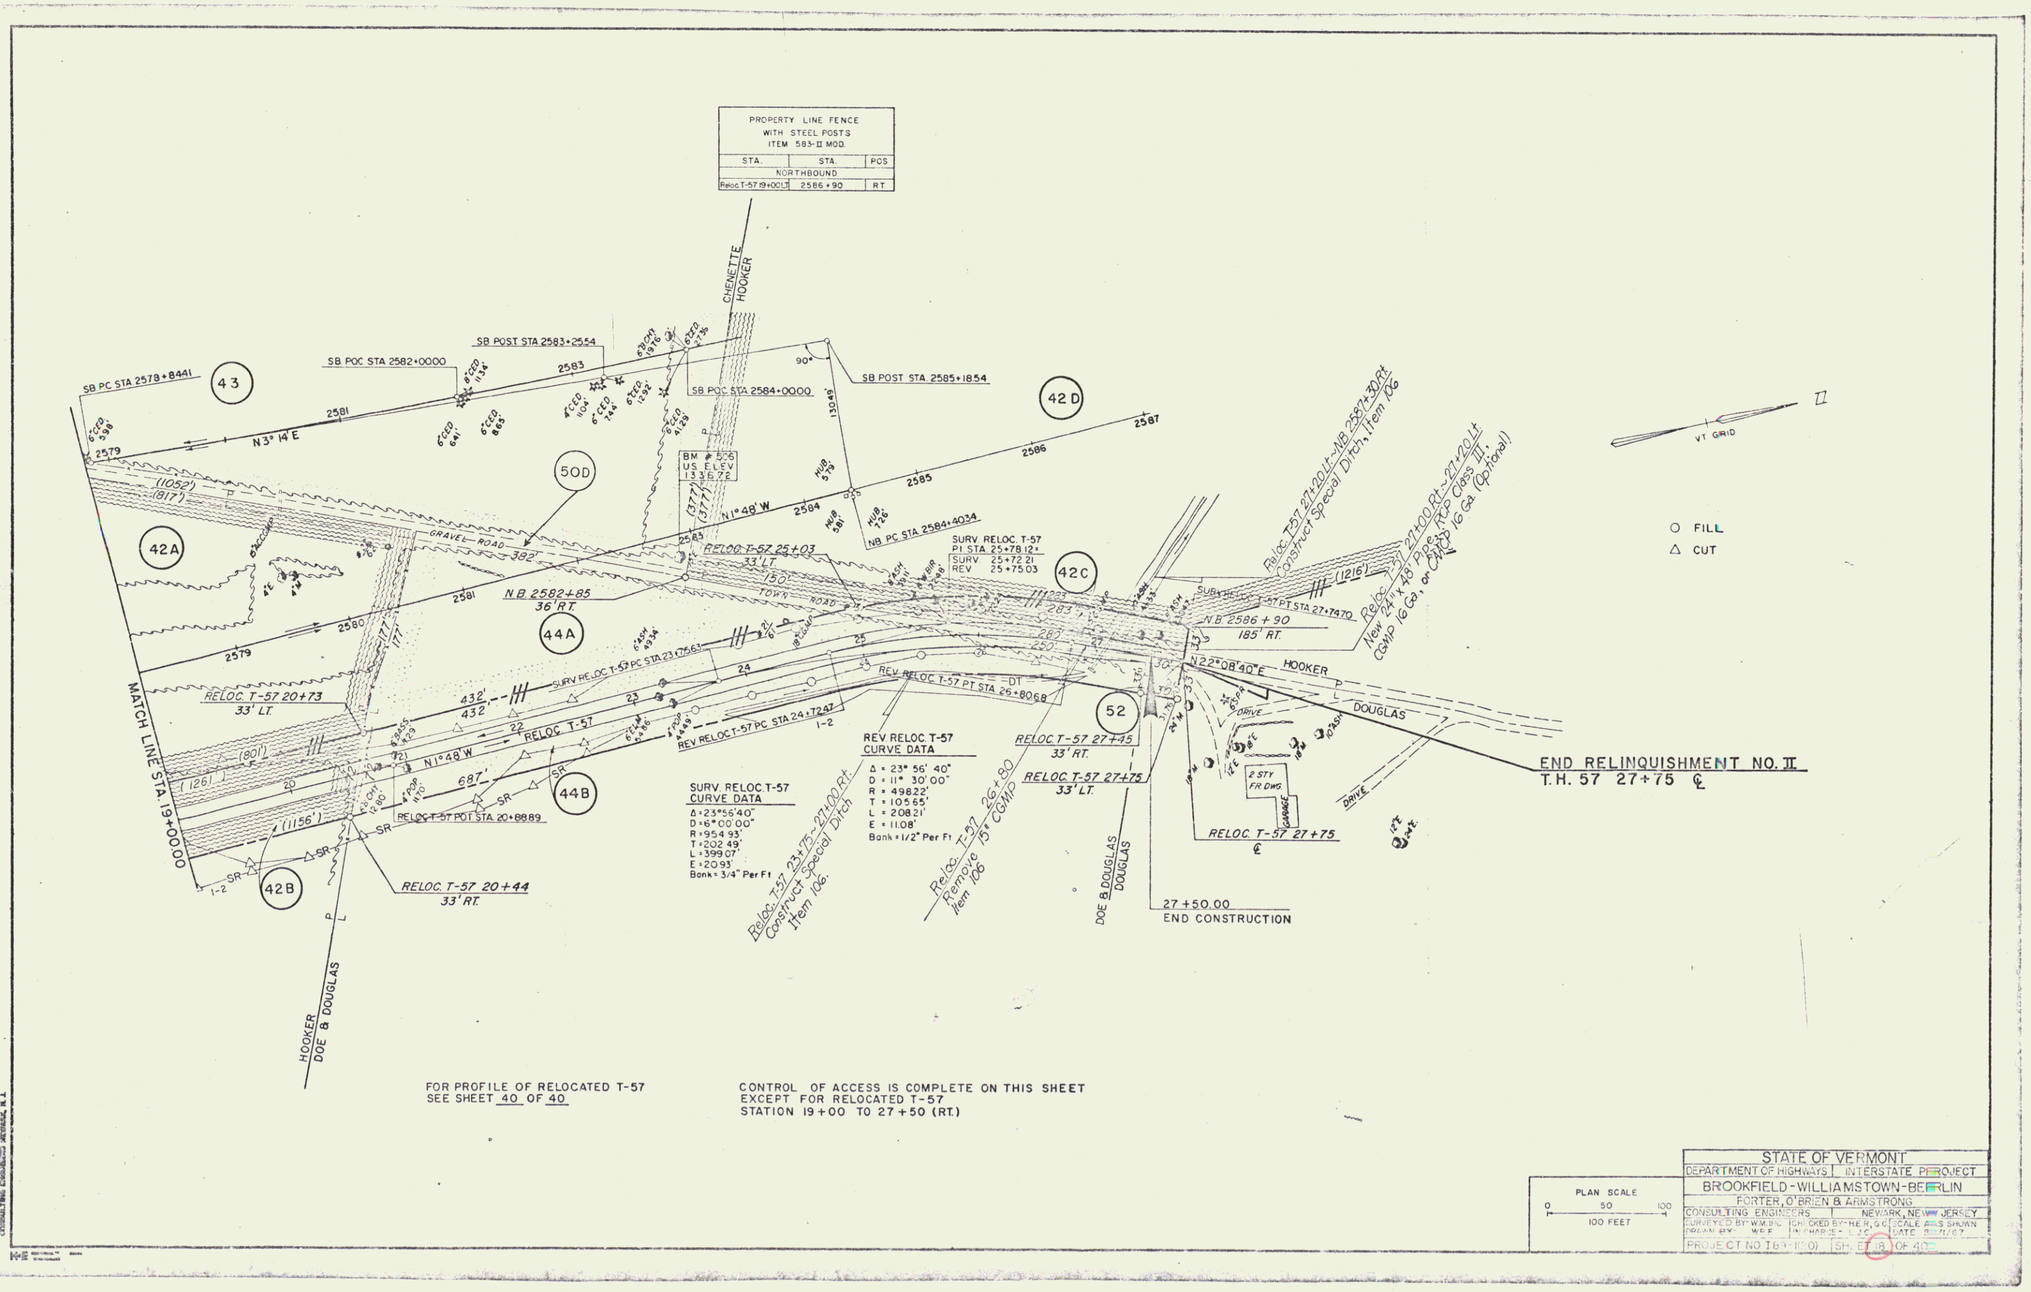

FOR PROFILE OF RELOCATED T-57
SEE SHEET 40 OF 40

CONTROL OF ACCESS IS COMPLETE ON THIS SHEET
EXCEPT FOR RELOCATED T-57
STATION 19+00 TO 27+50 (RT.)

PLAN SCALE
0 50 100
100 FEET

STATE OF VERMONT
DEPARTMENT OF HIGHWAYS | INTERSTATE PROJECT
BROOKFIELD-WILLIAMSTOWN-BERLIN
PORTER, O'BRIEN & ARMSTRONG
CONSULTING ENGINEERS | NEWARK, NEW JERSEY
SURVEYED BY: W.M. INC. | CHECKED BY: H.E.R., G.C. | SCALE AS SHOWN
DRAWN BY: W.P.E. | IN CHARGE: L.J.C. | DATE 8/1/67
PROJECT NO. T89-1(20) | SHEET 18 OF 40

PORTER, O'BRIEN & ARMSTRONG
CONSULTING ENGINEERS NEWARK, N.J.

63