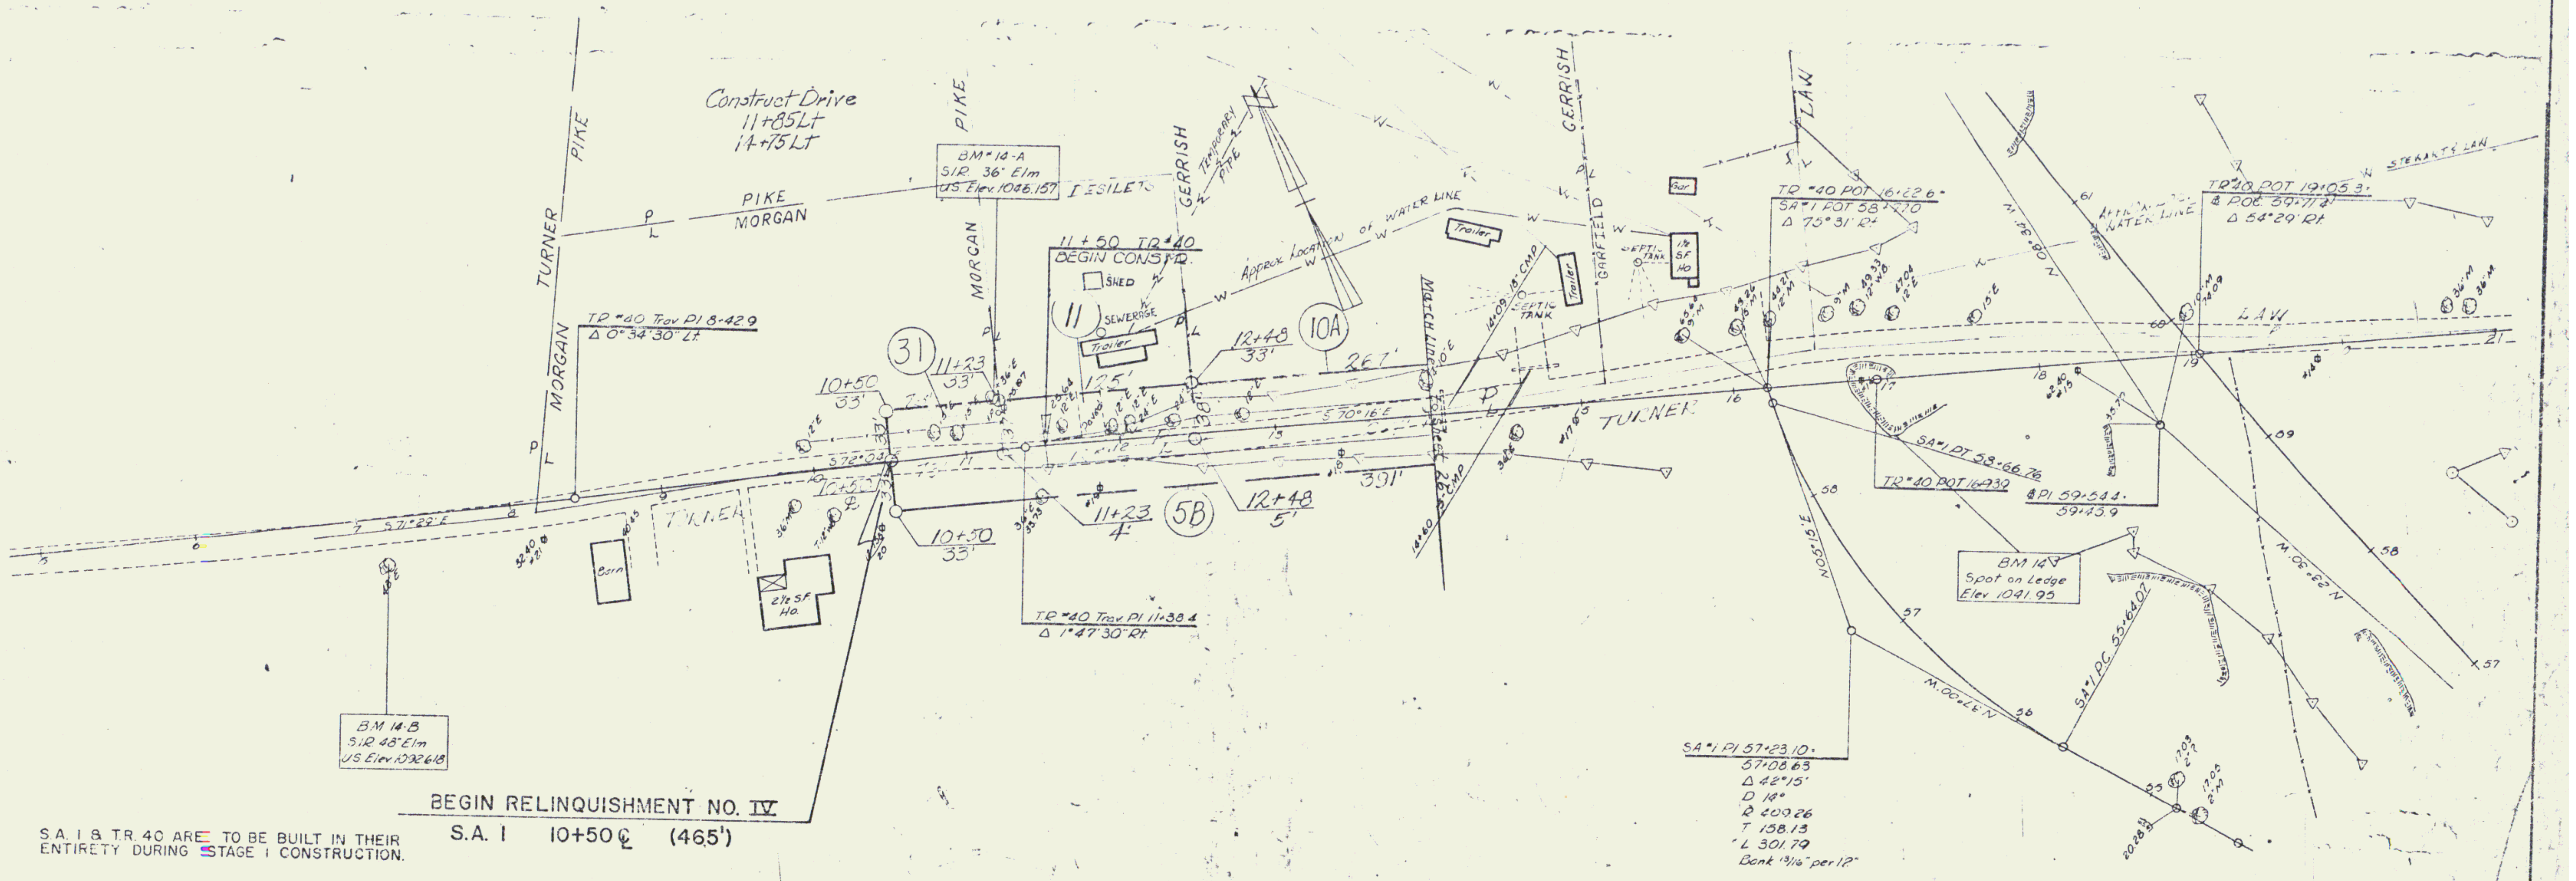
Construct Drive
11+85 Lt
14+75 Lt
TURNER PIKE
MORGAN
PIKE
MORGAN
P L
PIKE
MORGAN
BM # 14-A
S.I.R. 36" Elm
U.S. Elev. 1046.157
DESILETS
GERRISH
TEMPORARY PIPE
11+50 TR #40
BEGIN CONST'R.
SHED
11
SEWERAGE
Trailer
Approx. Location of WATER LINE
Trailer
Gar
GERRISH
GARFIELD
SEPTIC TANK
1½ S.F. HO
Trailer
SEPTIC TANK
14+09 18" CMP
MATCH LINE SHEET 26
LAW
TR #40 POT 16+22.6
SA #1 POT 58+77.0
Δ 75°31' Rt
APPROX. LOC. WATER LINE
N 08°34' W
61
TR #40 POT 19+05.3
℄ P.O.C. 59+71.8
Δ 54°29' Rt
STEWART & LAW
LAW
21
19
18
17
16
60
59
58
57
TR #40 Trav PI 8+42.9
Δ 0°34'30" Lt
31
10+50
33'
11+23
33'
125'
12+48
33'
10A
267'
S 70°16' E
TURNER
S 72°04' E
S 71°29' E
10+50 ℄
10+50
33'
11+23
4'
5B
12+48
5'
391'
14+60 26" CMP
Barn
TURNER
2½ S.F. Ho.
TR #40 Trav PI 11+38.4
Δ 1°47'30" Rt
BM 14-B
S.I.R. 48" Elm
U.S. Elev. 1092.618
SA #1 PT 58+66.76
TR #40 POT 16+93.9
℄ PI 59+54.4
59+45.9
BM 14
Spot on Ledge
Elev. 1041.95
N 05°15' E
N 23°30' W
N 37°00' W
SA #1 PC 55+64.07
SA #1 PI 57+23.10
57+08.63
Δ 42°15'
D 14°
R 409.26
T 158.13
L 301.79
Bank 13/16" per 12"

S.A. 1 & T.R. 40 ARE TO BE BUILT IN THEIR ENTIRETY DURING STAGE 1 CONSTRUCTION.

BEGIN RELINQUISHMENT NO. IV

S.A. 1 10+50 ℄ (465')

0' 50' 100' 150'

VERMONT DEPARTMENT OF HIGHWAYS
RIGHT - OF - WAY PLANS
PROJECT BERLIN-MONTPELIER
No. I-89-1(21)
SHEET 27 OF 64

R.O.W.

20