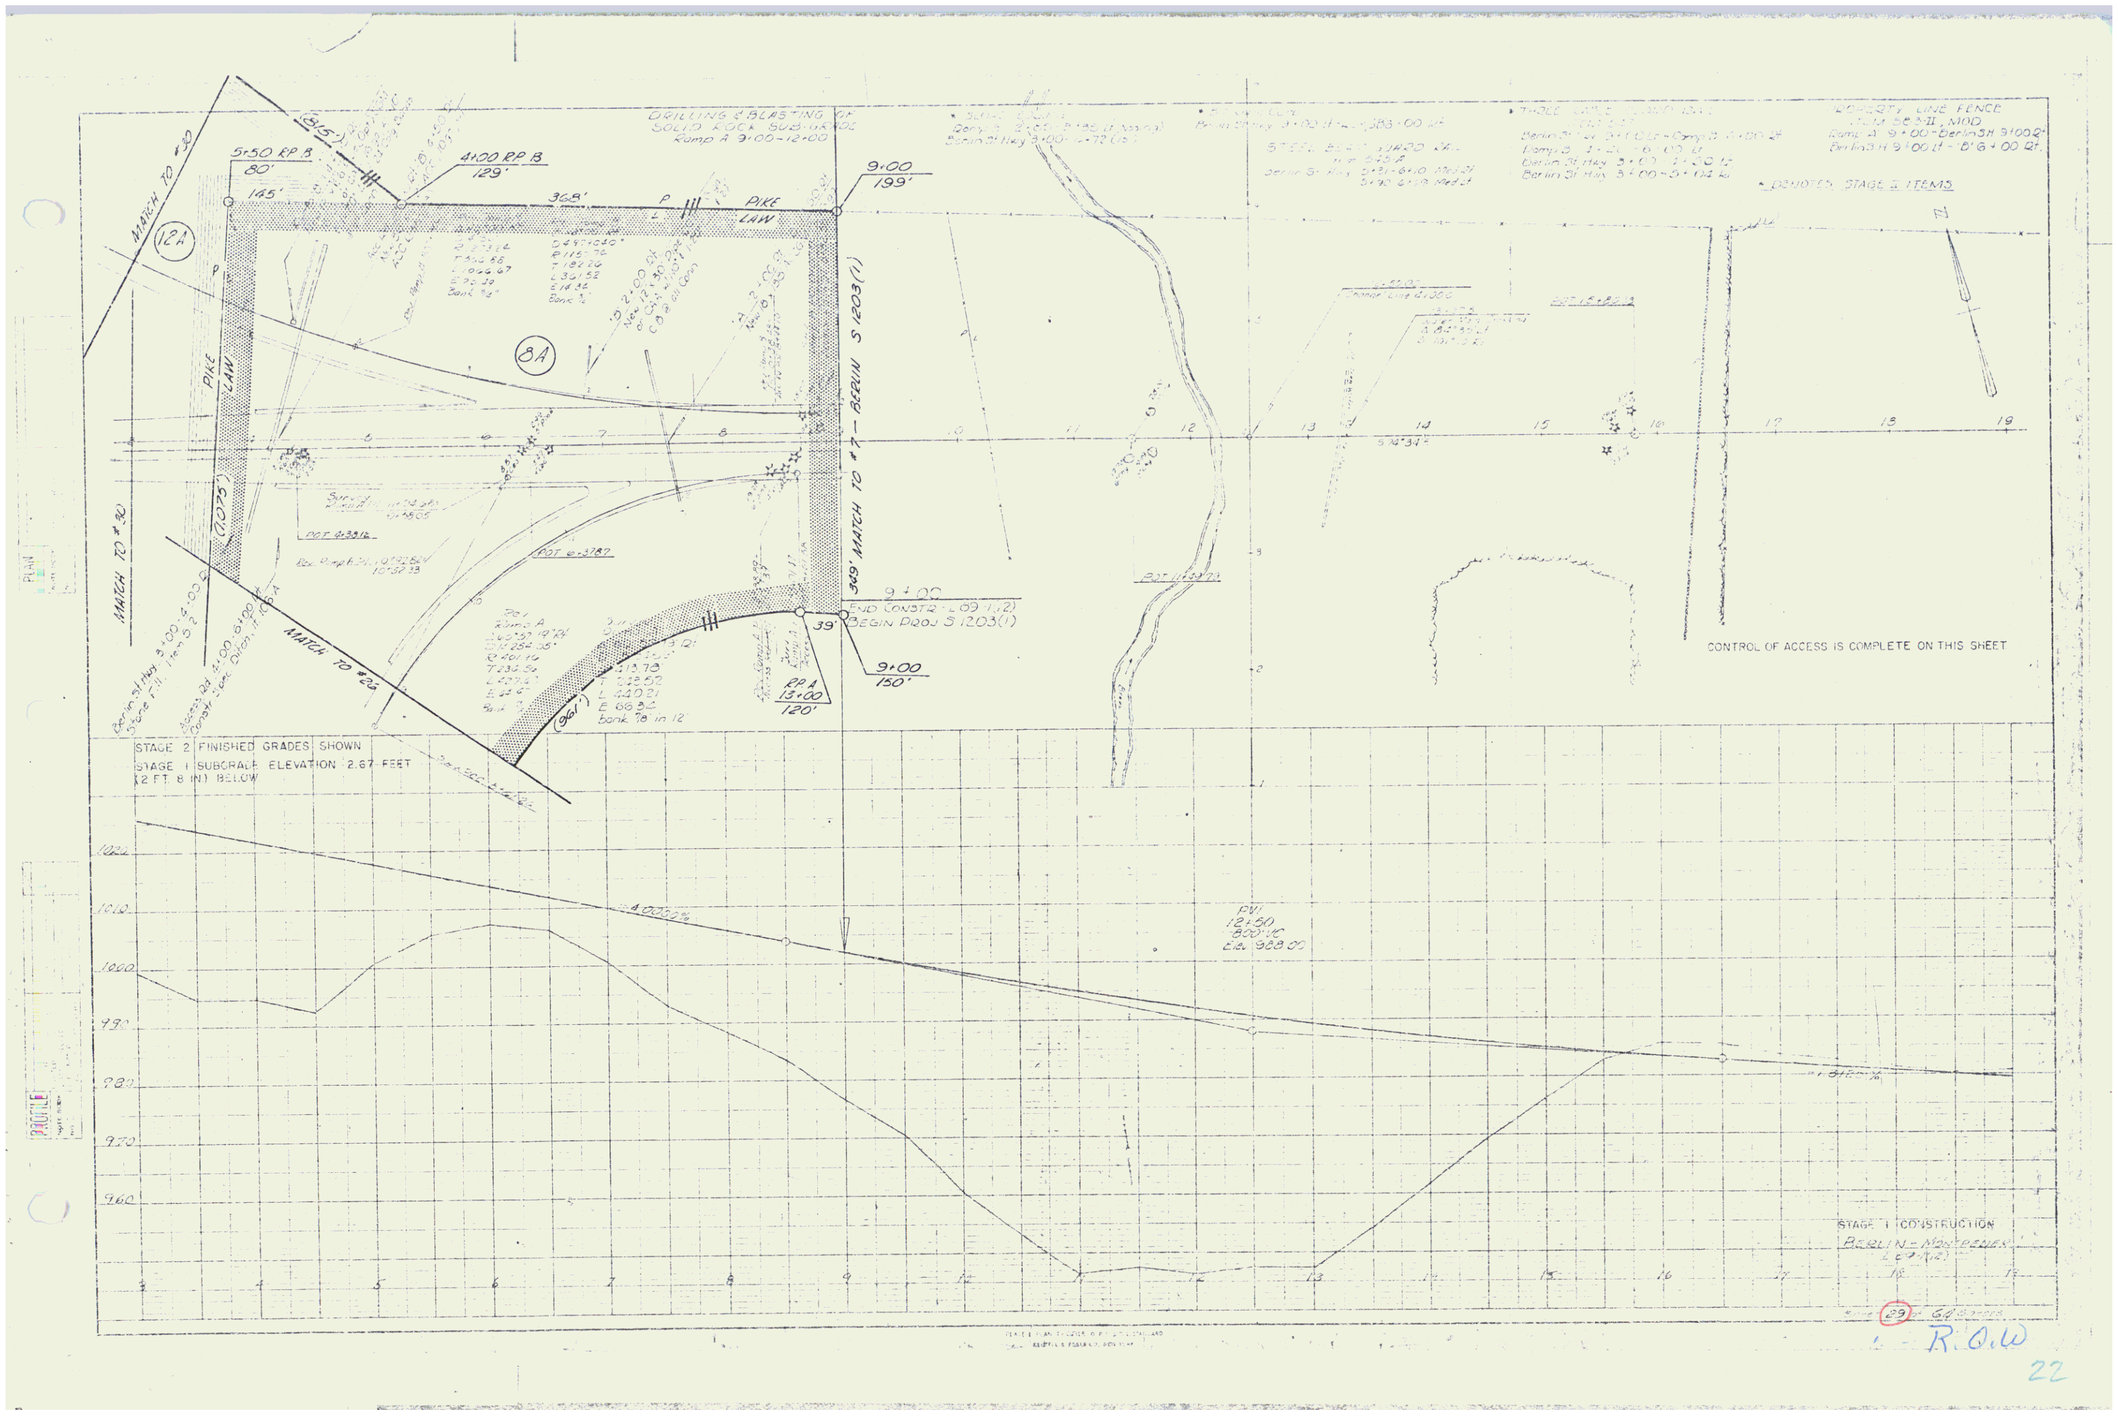
DRILLING & BLASTING OF SOLID ROCK SUBGRADE
Ramp A 9+00-12+00
MATCH TO #80
MATCH TO #20
MATCH TO #26
MATCH TO ℄ - BERLIN S 1203(1)
PIKE LAW
5+50 RP B
80'
145'
4+00 RP B
129'
368'
9+00
199'
9+00
150'
9+00
END CONSTR. S 89 (1,2)
BEGIN D200 S 1203(1)
RP A
13+00
120'
CONTROL OF ACCESS IS COMPLETE ON THIS SHEET
STAGE 2 FINISHED GRADES SHOWN
STAGE 1 SUBGRADE ELEVATION 2.67 FEET
(2 FT 8 IN) BELOW
STAGE 1 CONSTRUCTION
R.O.W

22