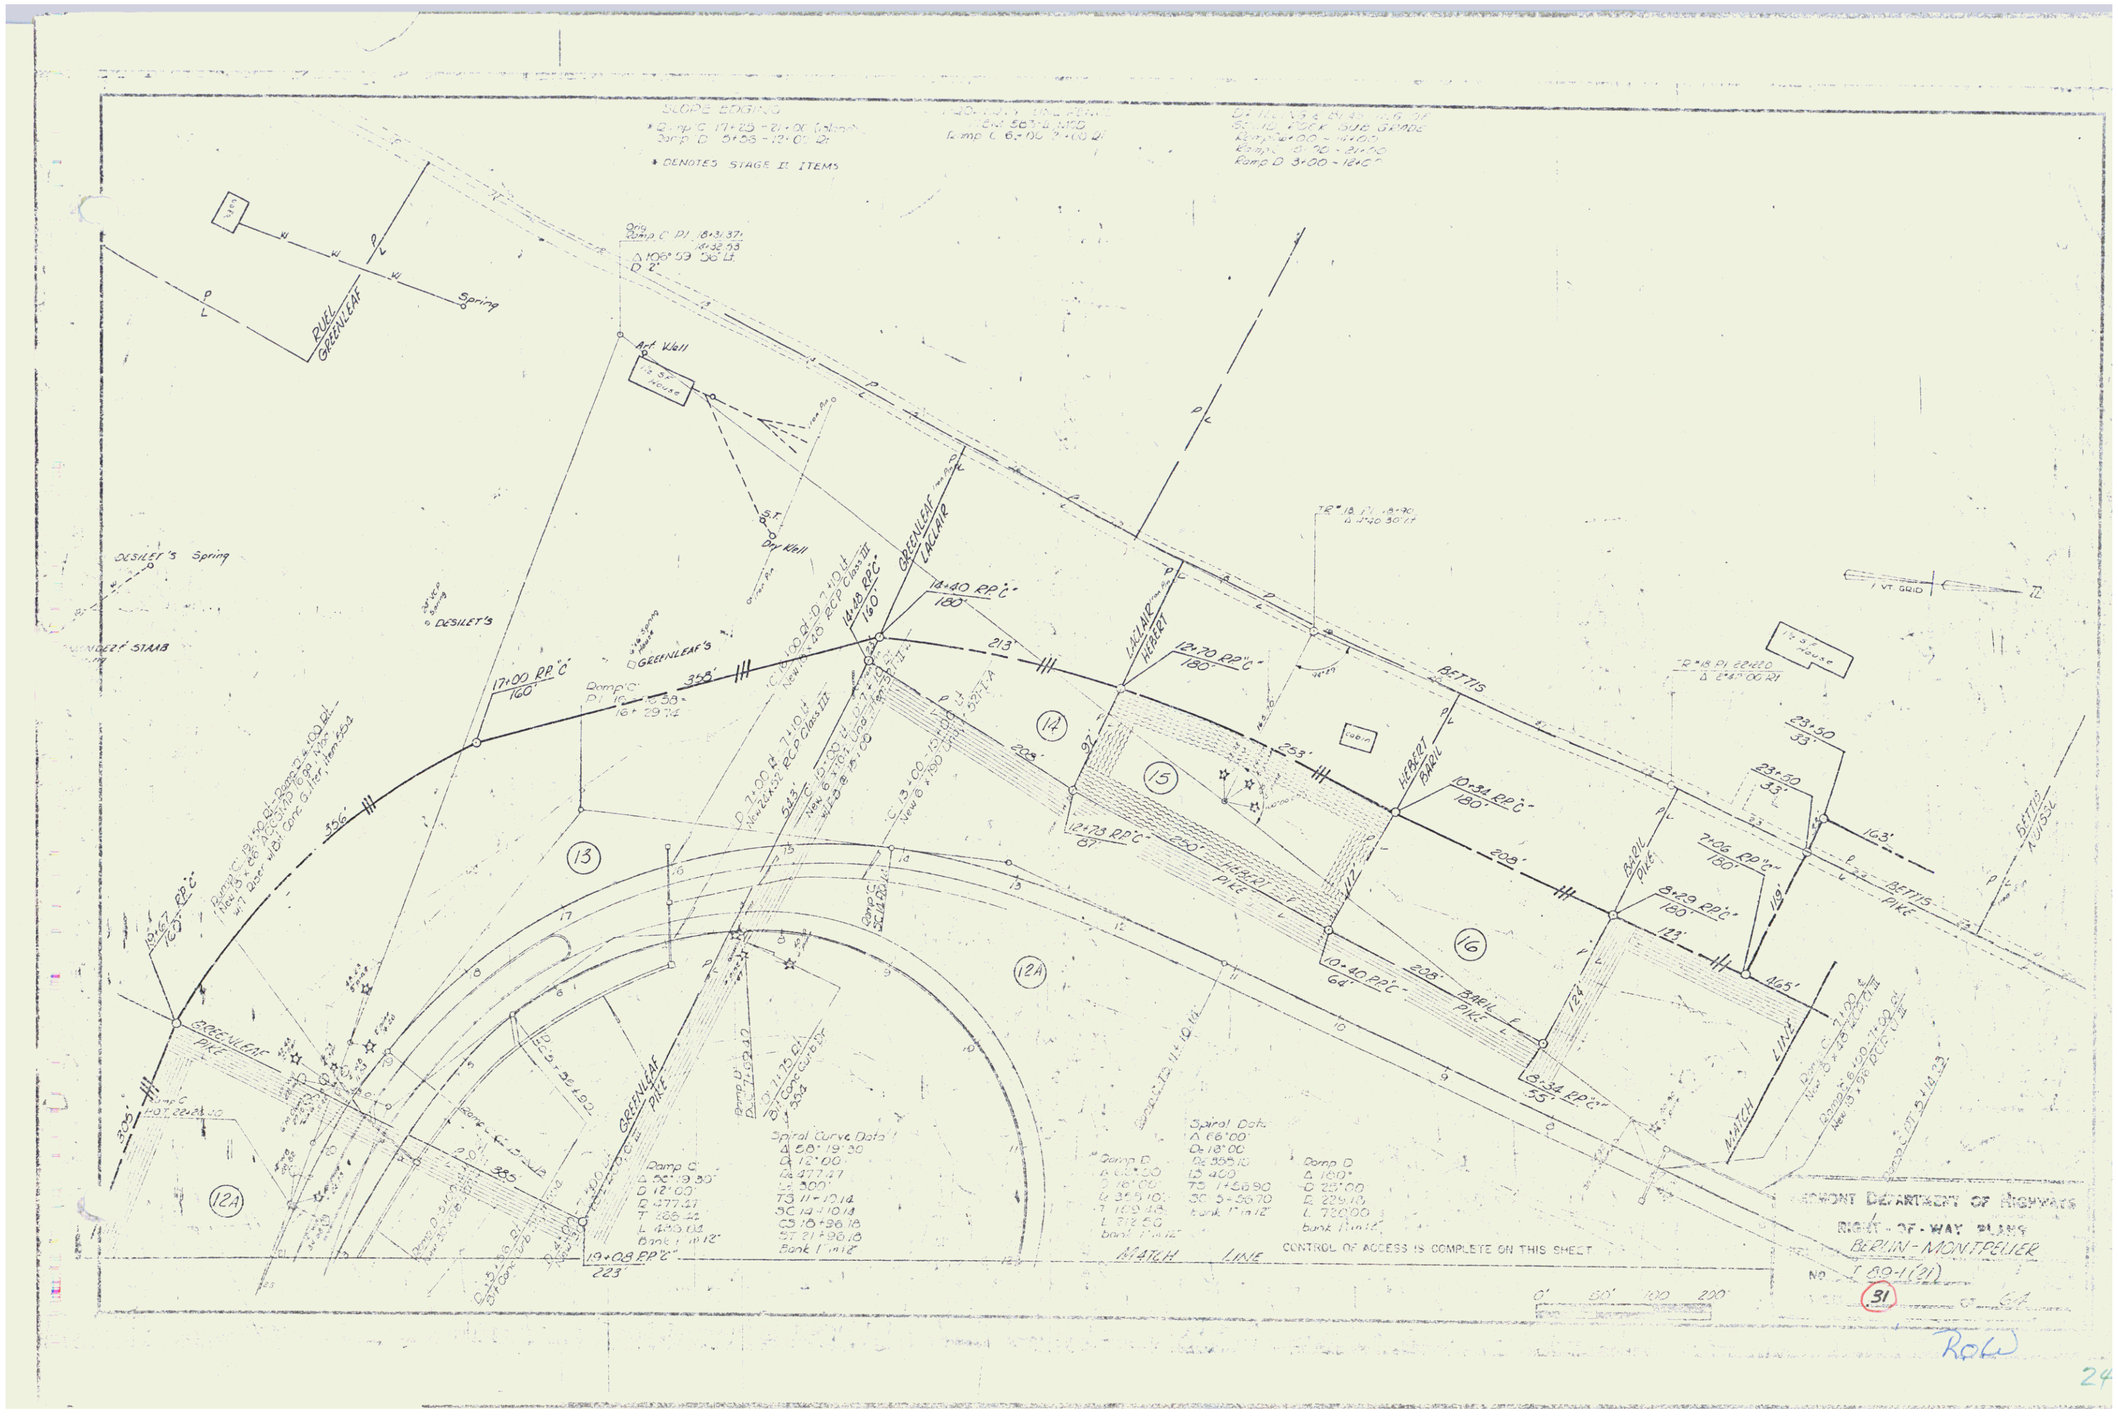
SLOPE EDGING
* DENOTES STAGE II ITEMS
Spring
RUEL GREENLEAF
Art. Well
Dry Well
DESILET'S Spring
DESILET'S
GREENLEAF'S
GREENLEAF
LALLAIR
LALLAIR HENRY
BETTIS
HERBERT BARIL
BARIL PIKE
GREENLEAF PIKE
BETTIS PIKE
MATCH LINE
Spiral Curve Data
CONTROL OF ACCESS IS COMPLETE ON THIS SHEET
VT. GRID
VERMONT DEPARTMENT OF HIGHWAYS
RIGHT-OF-WAY PLANS
BERLIN-MONTPELIER
NO. F 80-1(21)
31
ROW
24