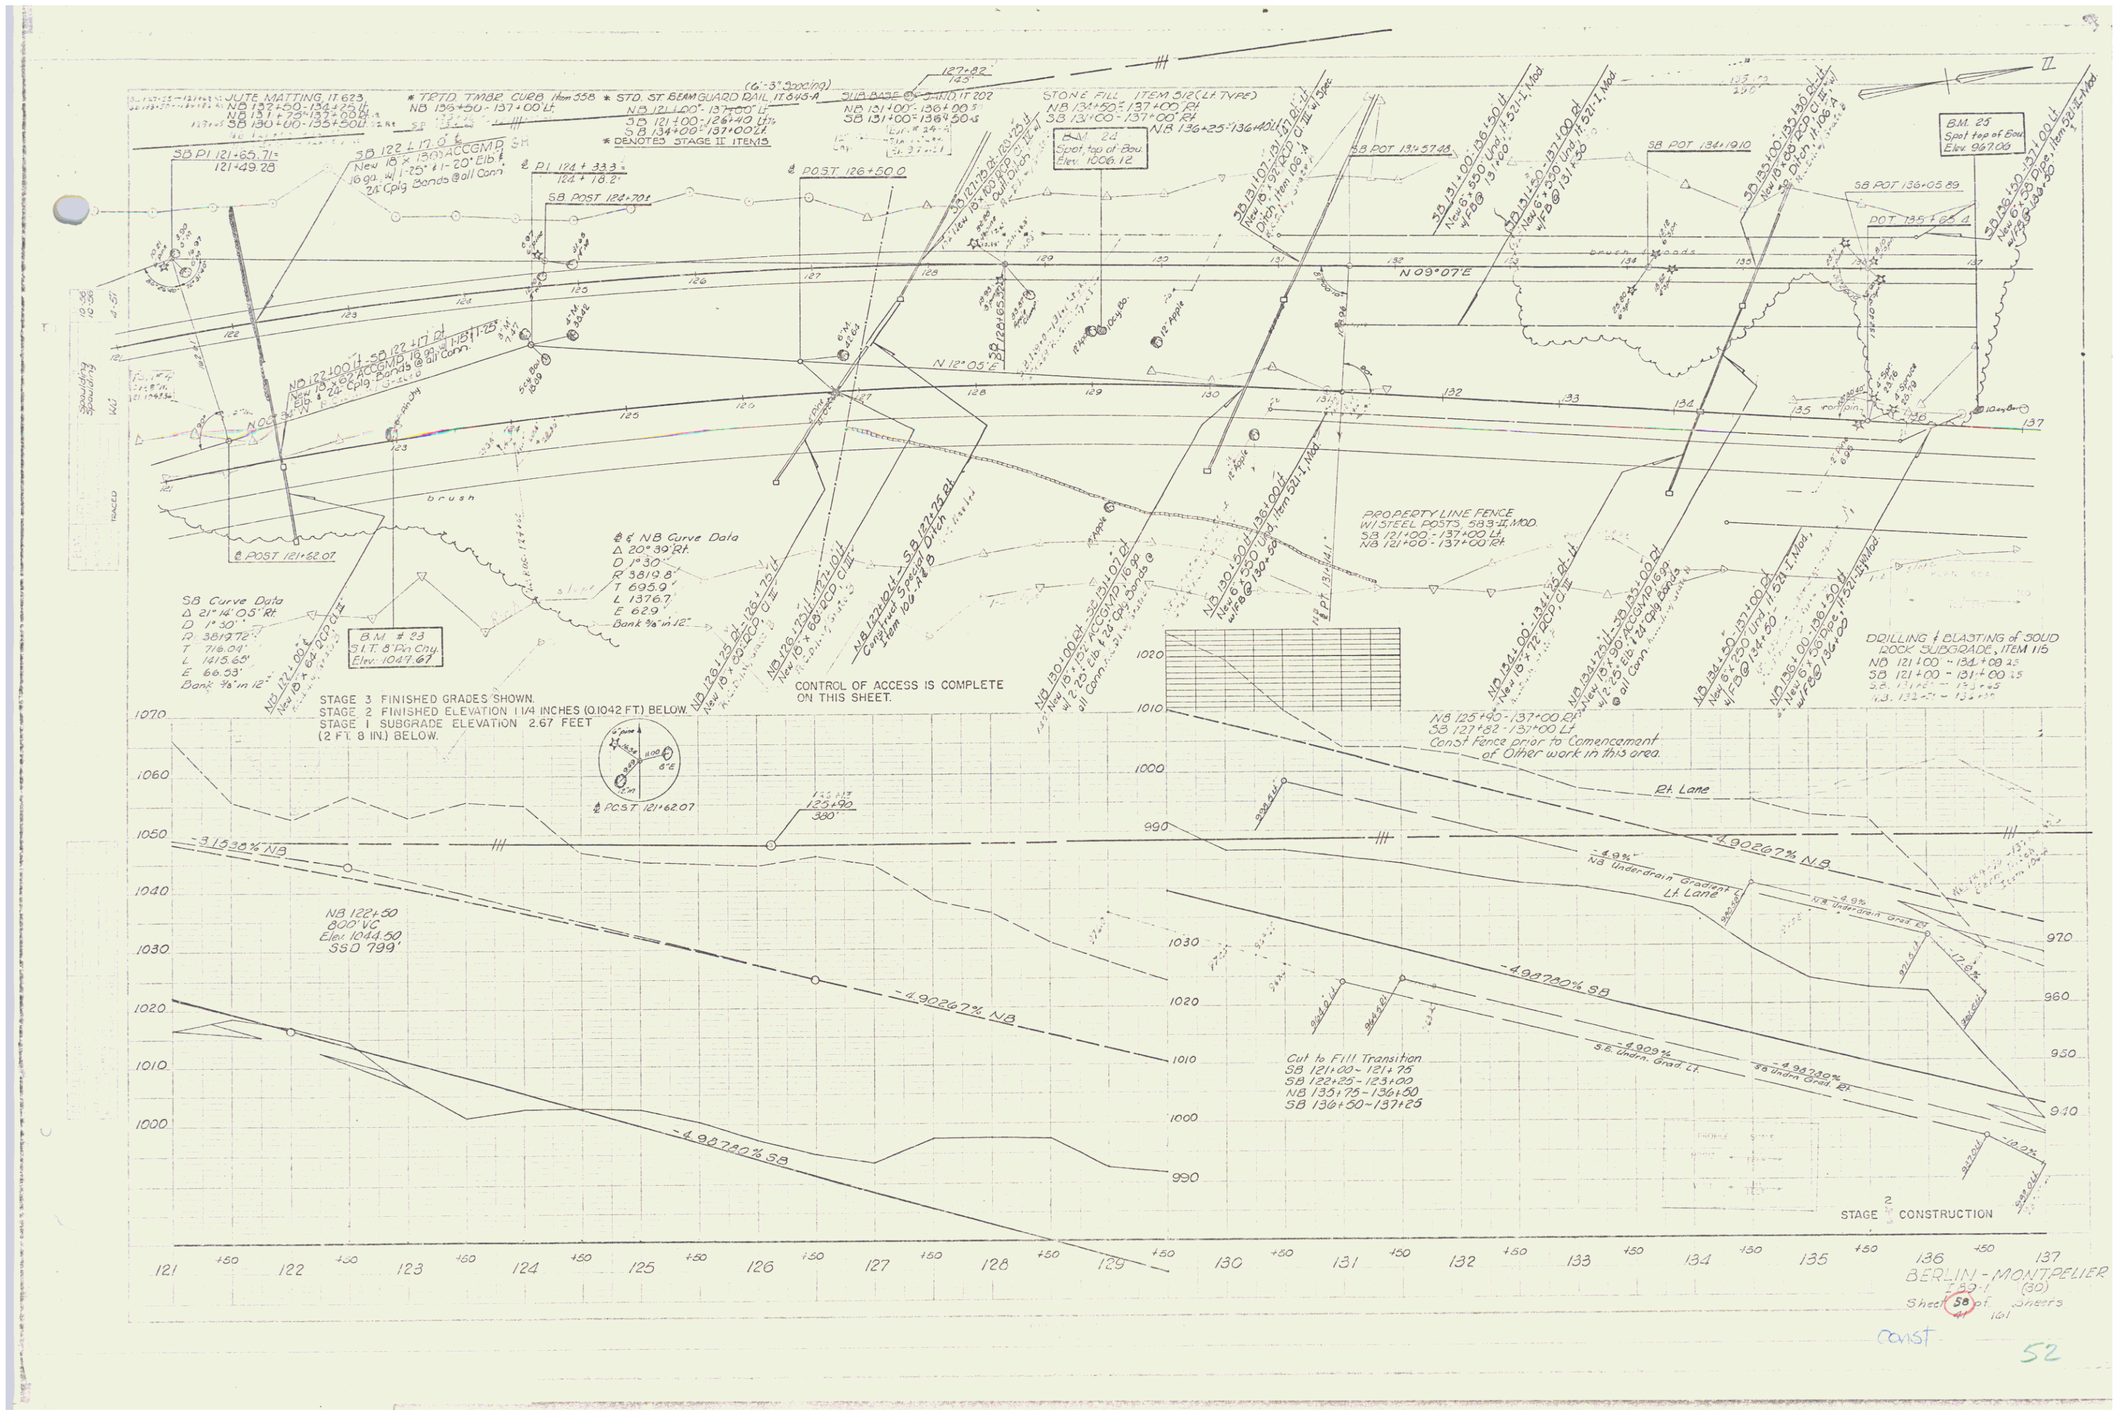
JUTE MATTING IT 623
NB 137+50 - 137+00 Lt.
NB 137+75 - 137+00 Rt.
SB 130+00 - 135+50 Lt.
* TRTD TMBR CURB Item 358
NB 136+50 - 137+00 Lt.
* STD. ST. BEAM GUARD RAIL IT 645-A
NB 121+00 - 137+00 Lt.
SB 121+00 - 126+40 Lt.
SB 134+00 - 137+00 Lt.
* DENOTES STAGE II ITEMS
SUB BASE Gravel IT 207
NB 131+00 - 136+00 S
SB 131+00 - 136+50 S
STONE FILL ITEM 512 (LT TYPE)
NB 131+50 - 137+00 Rt.
SB 131+00 - 137+00 Rt.
NB 136+25 - 136+40 Lt.
SB 121+65.71 = 121+49.28
SB 122 L 17.0' ℄
New 18 x 1300 ACCGMP SH
16 ga. w/ 1-20" Elb ℄
2 ℄ Cplg Bands @ all Conn
℄ P.I. 124 + 33.3 = 124 + 18.2
SB POST 124+70±
℄ POST 126+50.0
B.M. 23
Spot top of Bou
Elev 1006.12
B.M. 25
Spot top of Bou
Elev 995.00
SB POST 134+57.45
SB POST 134+19.10
SB POST 136+05.89
POST 136+05.4
N 09°07'E
N 12°05'E
brush
℄ POST 121+62.07
SB Curve Data
Δ 21°14'05" Rt.
D 1°30'
R 3819.72'
T 716.09'
L 1415.65'
E 66.53'
Bank 3/8" in 12"
B.M. # 23
S.L.T. 8" Pa Chy
Elev. 1047.67
℄ & NB Curve Data
Δ 20°39' Rt.
D 1°30'
R 3819.8'
T 695.9'
L 1376.7'
E 629.7'
Bank 3/8" in 12"
PROPERTY LINE FENCE
W/ STEEL POSTS 58.93' ± MOD.
SB 121+00 - 137+00 Lt.
NB 121+00 - 137+00 Rt.
DRILLING & BLASTING of SOLID ROCK SUBGRADE, ITEM 115
NB 121+00 - 134+00 Lt.
SB 121+00 - 131+00 Lt.
STAGE 3 FINISHED GRADES SHOWN.
STAGE 2 FINISHED ELEVATION 1 1/4 INCHES (0.1042 FT) BELOW.
STAGE 1 SUBGRADE ELEVATION 2.67 FEET (2 FT. 8 IN.) BELOW.
CONTROL OF ACCESS IS COMPLETE ON THIS SHEET.
NB 125+90 - 137+00 Rt.
SB 127+82 - 137+00 Lt.
Const Fence prior to Comencement of Other work in this area.
Rt. Lane
Lt. Lane
℄ PCST 121+62.07
125+90
380'
-3.1538% NB
NB 122+50
800' VC
Elev. 1044.50
SSD 799'
-4.90267% NB
-4.90267% NB
-4.94720% SB
-4.94720% SB
-4.9% NB Underdrain Gradient Lt.
-4.9% NB Underdrain Grad. Rt.
-4.029% S.B. Undrn. Grad. Lt.
-4.94720% SB Undrn. Grad. Rt.
-12.0%
-10.0%
Cut to Fill Transition
SB 121+00 - 121+75
SB 122+25 - 123+00
NB 135+75 - 136+50
SB 136+50 - 137+25
STAGE 2 CONSTRUCTION
121 122 123 124 125 126 127 128 129 130 131 132 133 134 135 136 137
1070 1060 1050 1040 1030 1020 1010 1000 990
1020 1010 1000 990
970 960 950 940
BERLIN - MONTPELIER
F-52-1 (30)
Sheet 58 of 101 Sheets
const
52