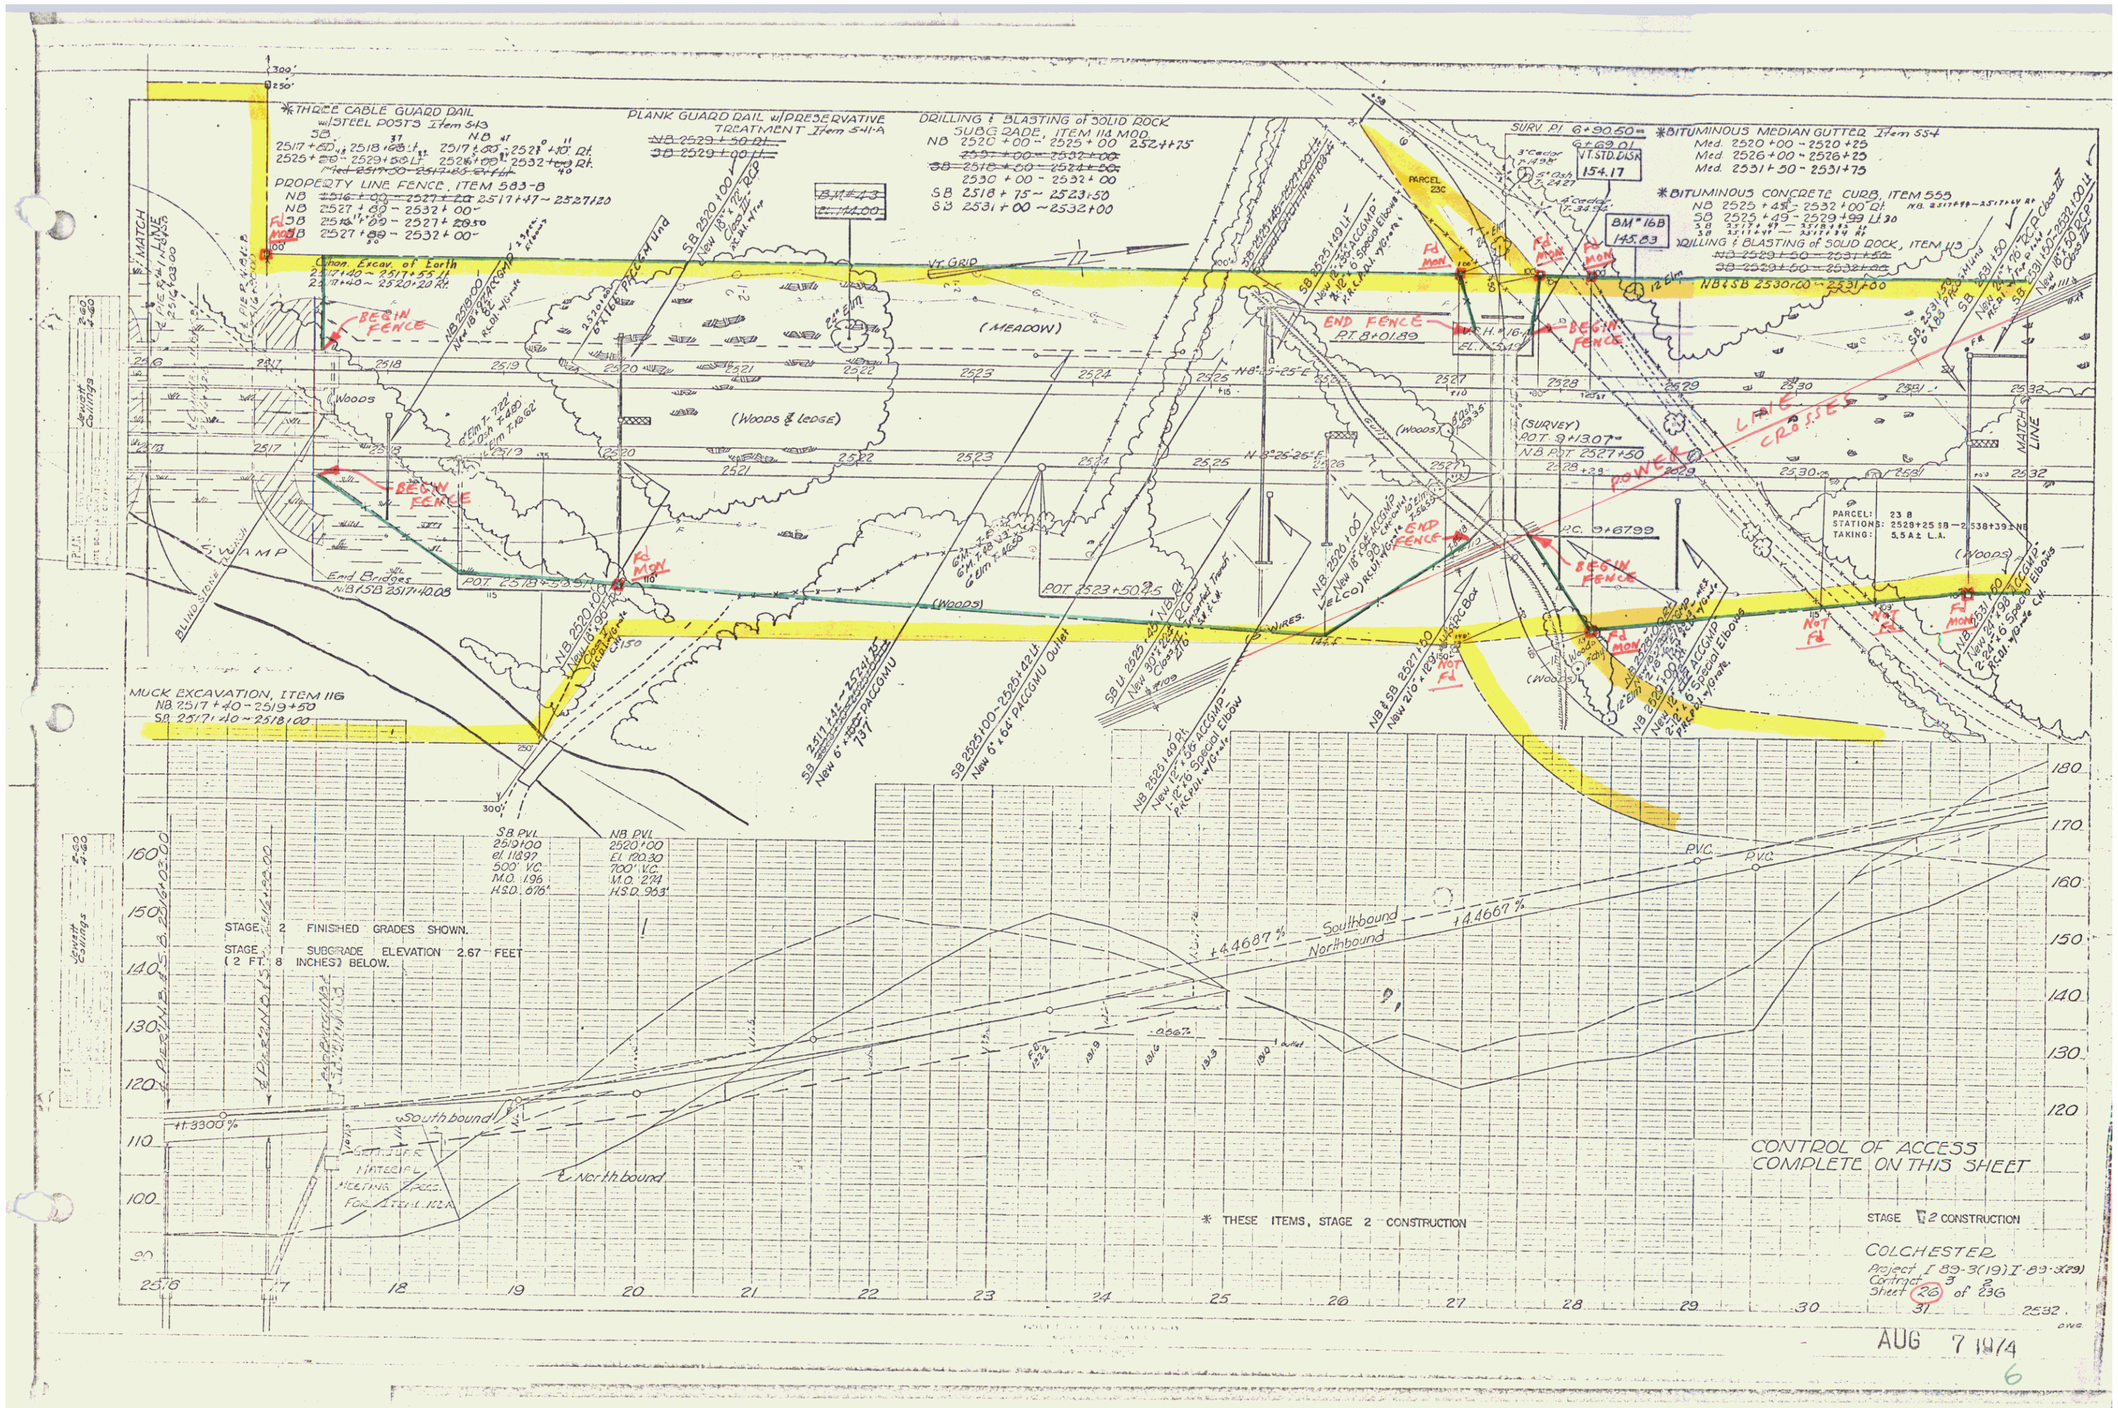
THREE CABLE GUARD RAIL w/STEEL POSTS Item 513
PROPERTY LINE FENCE, ITEM 583-B
PLANK GUARD RAIL w/PRESERVATIVE TREATMENT Item 514-A
DRILLING & BLASTING of SOLID ROCK SUBGRADE, ITEM 114.100
BITUMINOUS MEDIAN GUTTER Item 554
BITUMINOUS CONCRETE CURB, ITEM 555
DRILLING & BLASTING of SOLID ROCK, ITEM 113
Union Excav. of Earth
BEGIN FENCE
END FENCE
(MEADOW)
(Woods & ledge)
(Woods)
POWER LINE CROSSES
PARCEL: 23 B
STATIONS: 2528+25 SB — 2538+39 NB
TAKING: 5.5 Ac. L.A.
End Bridge
MUCK EXCAVATION, ITEM 116
STAGE 2 FINISHED GRADES SHOWN.
STAGE 1 SUBGRADE ELEVATION 2.67 FEET (2 FT. 8 INCHES) BELOW.
Southbound
Northbound
CONTROL OF ACCESS COMPLETE ON THIS SHEET
* THESE ITEMS, STAGE 2 CONSTRUCTION
STAGE 2 CONSTRUCTION
COLCHESTER
Project I 89-3(19) I-89-3(29)
Contract 3 2
Sheet 26 of 236
AUG 7 1974
6