WATER SOURCES
Type Station Offset
Drilled well NB2918± 1000'± Rt.

DRILLING & BLASTING OF SOLID ROCK SUBGRADE
ITEM 115
NB. 2920+75'-2923+00

PROPERTY LINE FENCE, MOD.
ITEM 583-II
NB 2908+00'-2924+00'±
SB 2908+00'-2924+00'±

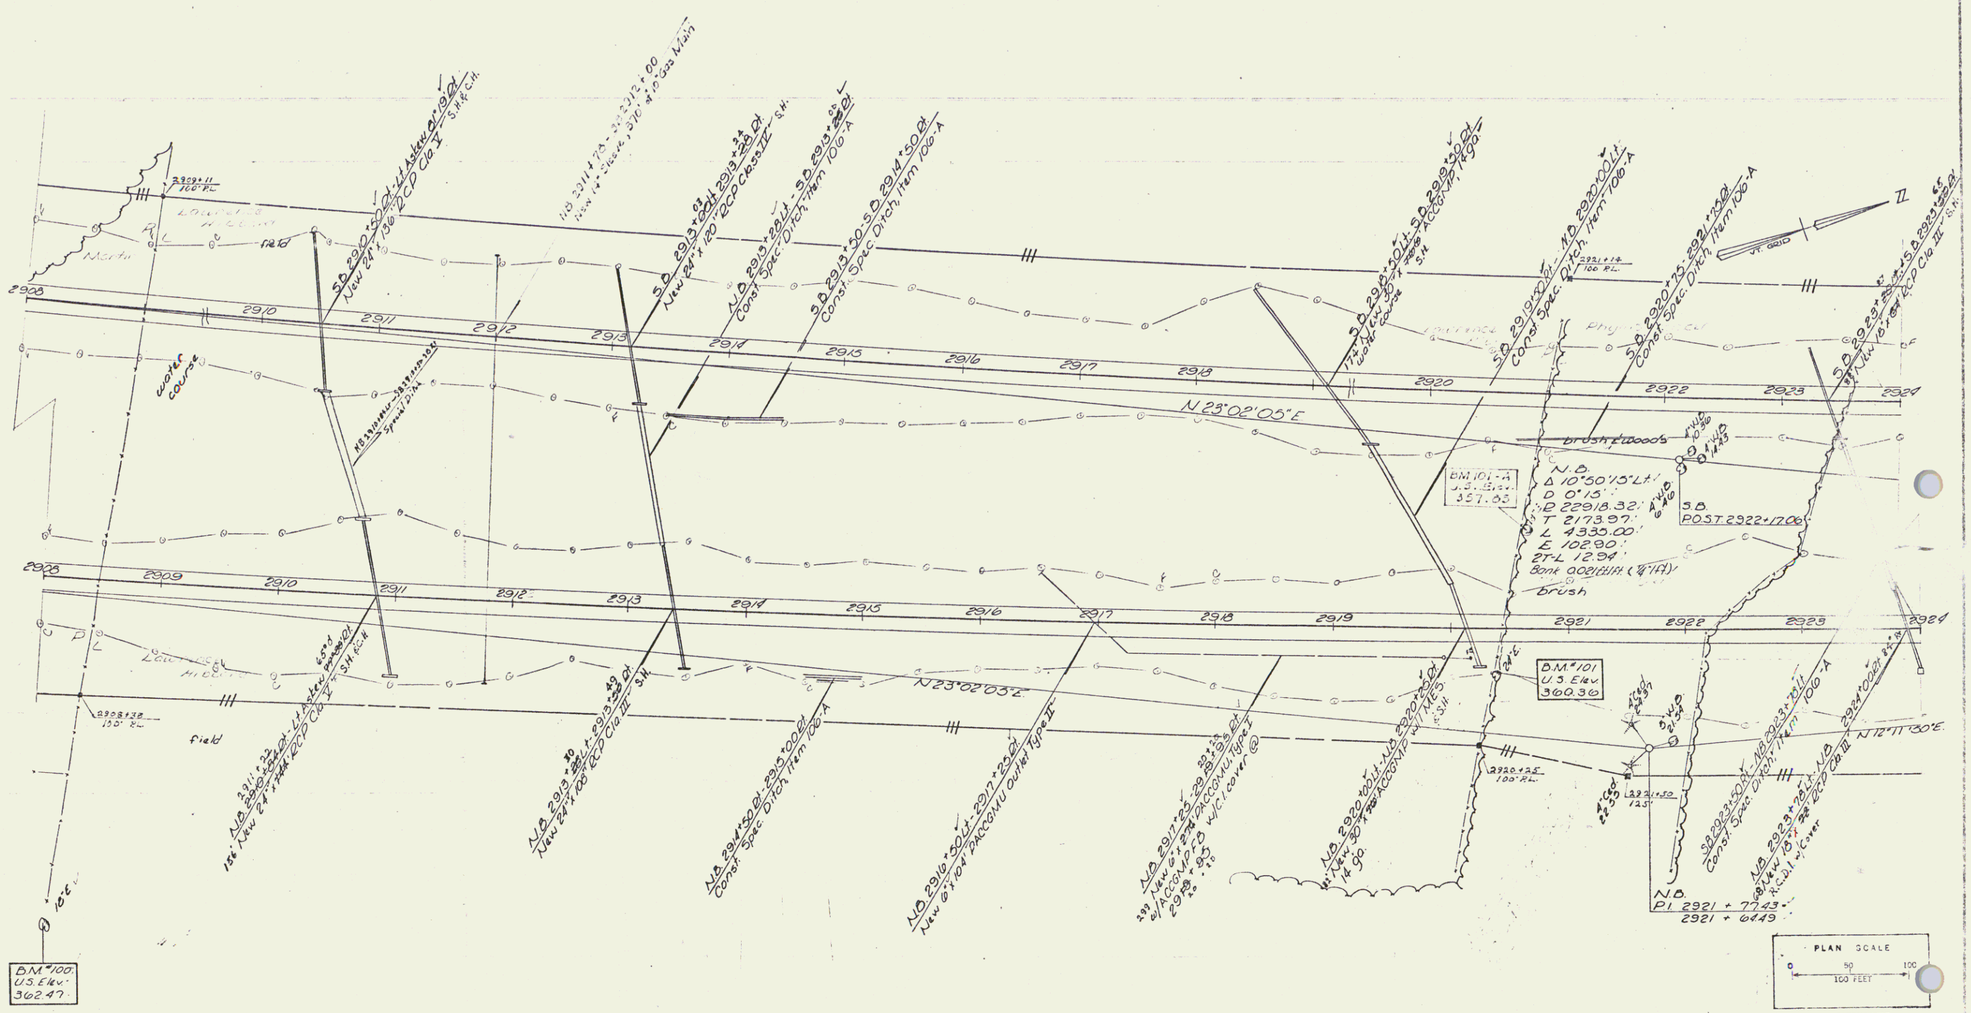

COLCHESTER - MILTON
I89-3(40) Stage II Construction
I 89 - 3(34)

Control of Access is complete on this sheet.

Sheet 95 of 419
Sheet 93 of 177 Sheets

91