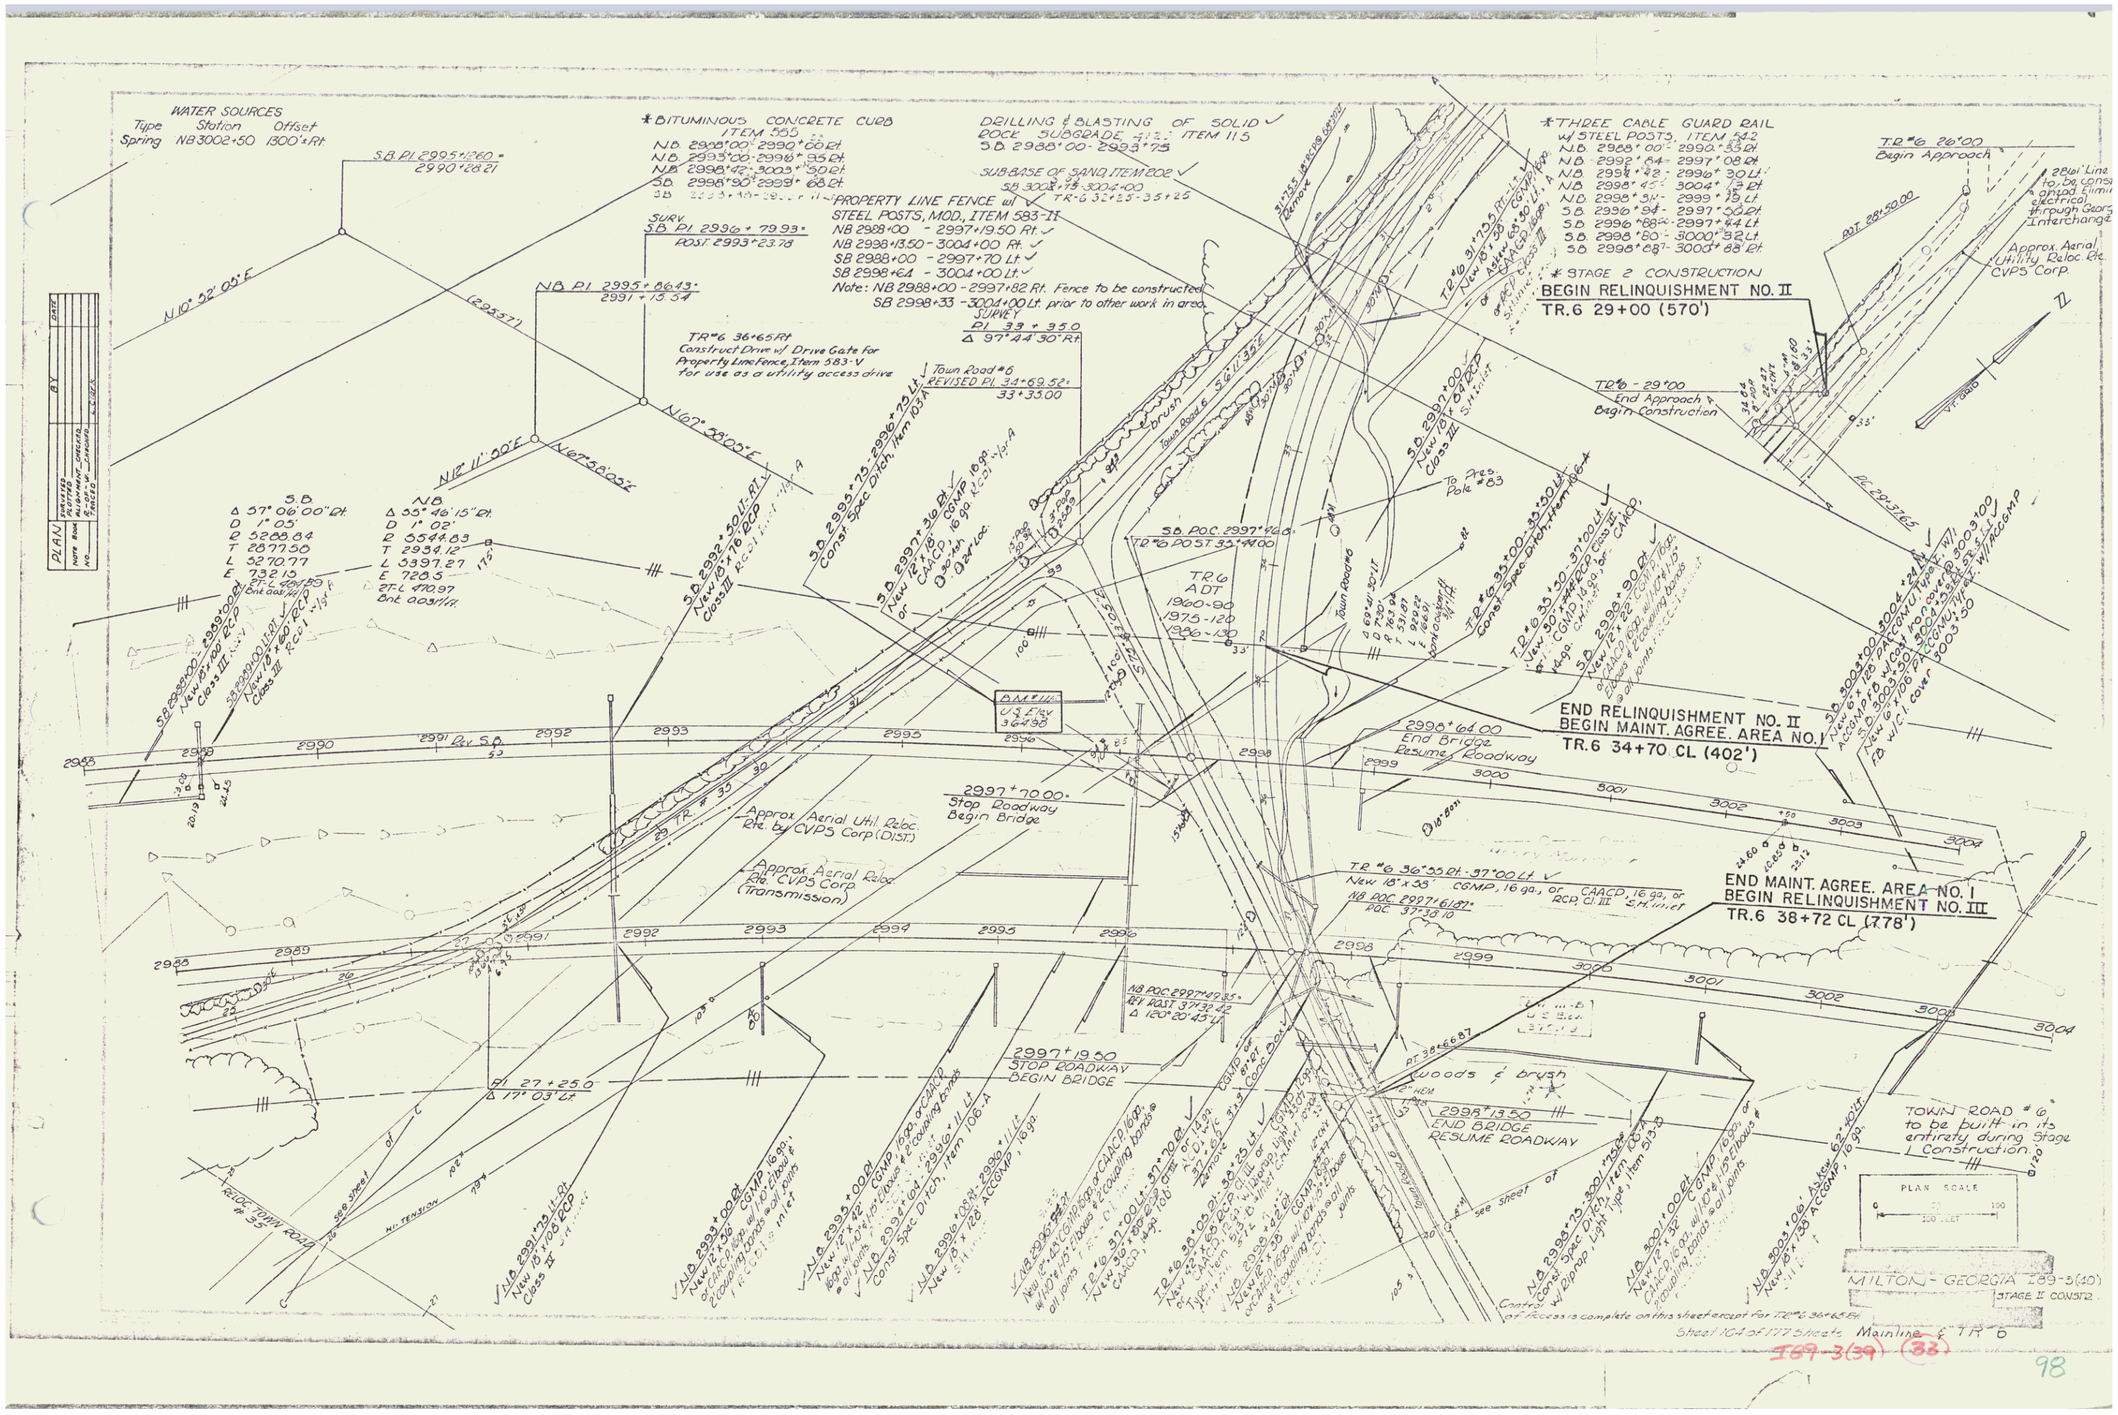
WATER SOURCES
Type Station Offset
Spring NB 3002+50 1300' Rt.
* BITUMINOUS CONCRETE CURB ITEM 550
N.B. 2990+00 - 2990+00 Rt.
N.B. 2993+00 - 2996+95 Rt.
N.B. 2998+42 - 3003+50 Rt.
S.B. 2998+90 - 2999+68 Rt.
DRILLING & BLASTING OF SOLID ROCK SUBGRADE ITEM 115
S.B. 2988+00 - 2993+75
SUBBASE OF SAND ITEM 202
S.B. 3000+75 - 3004+00
TR-6 32+25 - 35+25
PROPERTY LINE FENCE w/ STEEL POSTS, MOD., ITEM 583-II
NB 2988+00 - 2997+19.50 Rt.
NB 2998+13.50 - 3004+00 Rt.
SB 2988+00 - 2997+70 Lt.
SB 2998+64 - 3004+00 Lt.
Note: NB 2988+00 - 2997+82 Rt. Fence to be constructed
SB 2998+33 - 3004+00 Lt. prior to other work in area.
* THREE CABLE GUARD RAIL w/ STEEL POSTS, ITEM 542
N.B. 2988+00 - 2990+85 Rt.
N.B. 2993+64 - 2997+08 Rt.
N.B. 2998+28 - 2999+30 Lt.
N.B. 2998+42 - 3004+13 Rt.
N.B. 2998+54 - 2999+15 Lt.
S.B. 2996+94 - 2997+00 Rt.
S.B. 2996+88 - 2997+44 Lt.
S.B. 2998+50 - 3000+32 Lt.
S.B. 2998+87 - 3004+88 Rt.
* STAGE 2 CONSTRUCTION
BEGIN RELINQUISHMENT NO. II
TR.6 29+00 (570')
END RELINQUISHMENT NO. II
BEGIN MAINT. AGREE. AREA NO. I
TR.6 34+70 CL (402')
END MAINT. AGREE. AREA NO. I
BEGIN RELINQUISHMENT NO. III
TR.6 38+72 CL (778')
TR.6 ADT
1960-90
1975-120
1986-130
2997+70.00
Stop Roadway
Begin Bridge
2997+19.50
STOP ROADWAY
BEGIN BRIDGE
2998+64.00
End Bridge
Resume Roadway
2998+13.50
END BRIDGE
RESUME ROADWAY
TOWN ROAD #6 to be built in its entirety during Stage I Construction
PLAN SCALE
MILTON - GEORGIA I89-3(40)
STAGE II CONSTR.
Sheet 104 of 177 Sheets Mainline & TR 6
I89-3(39) (38)
98