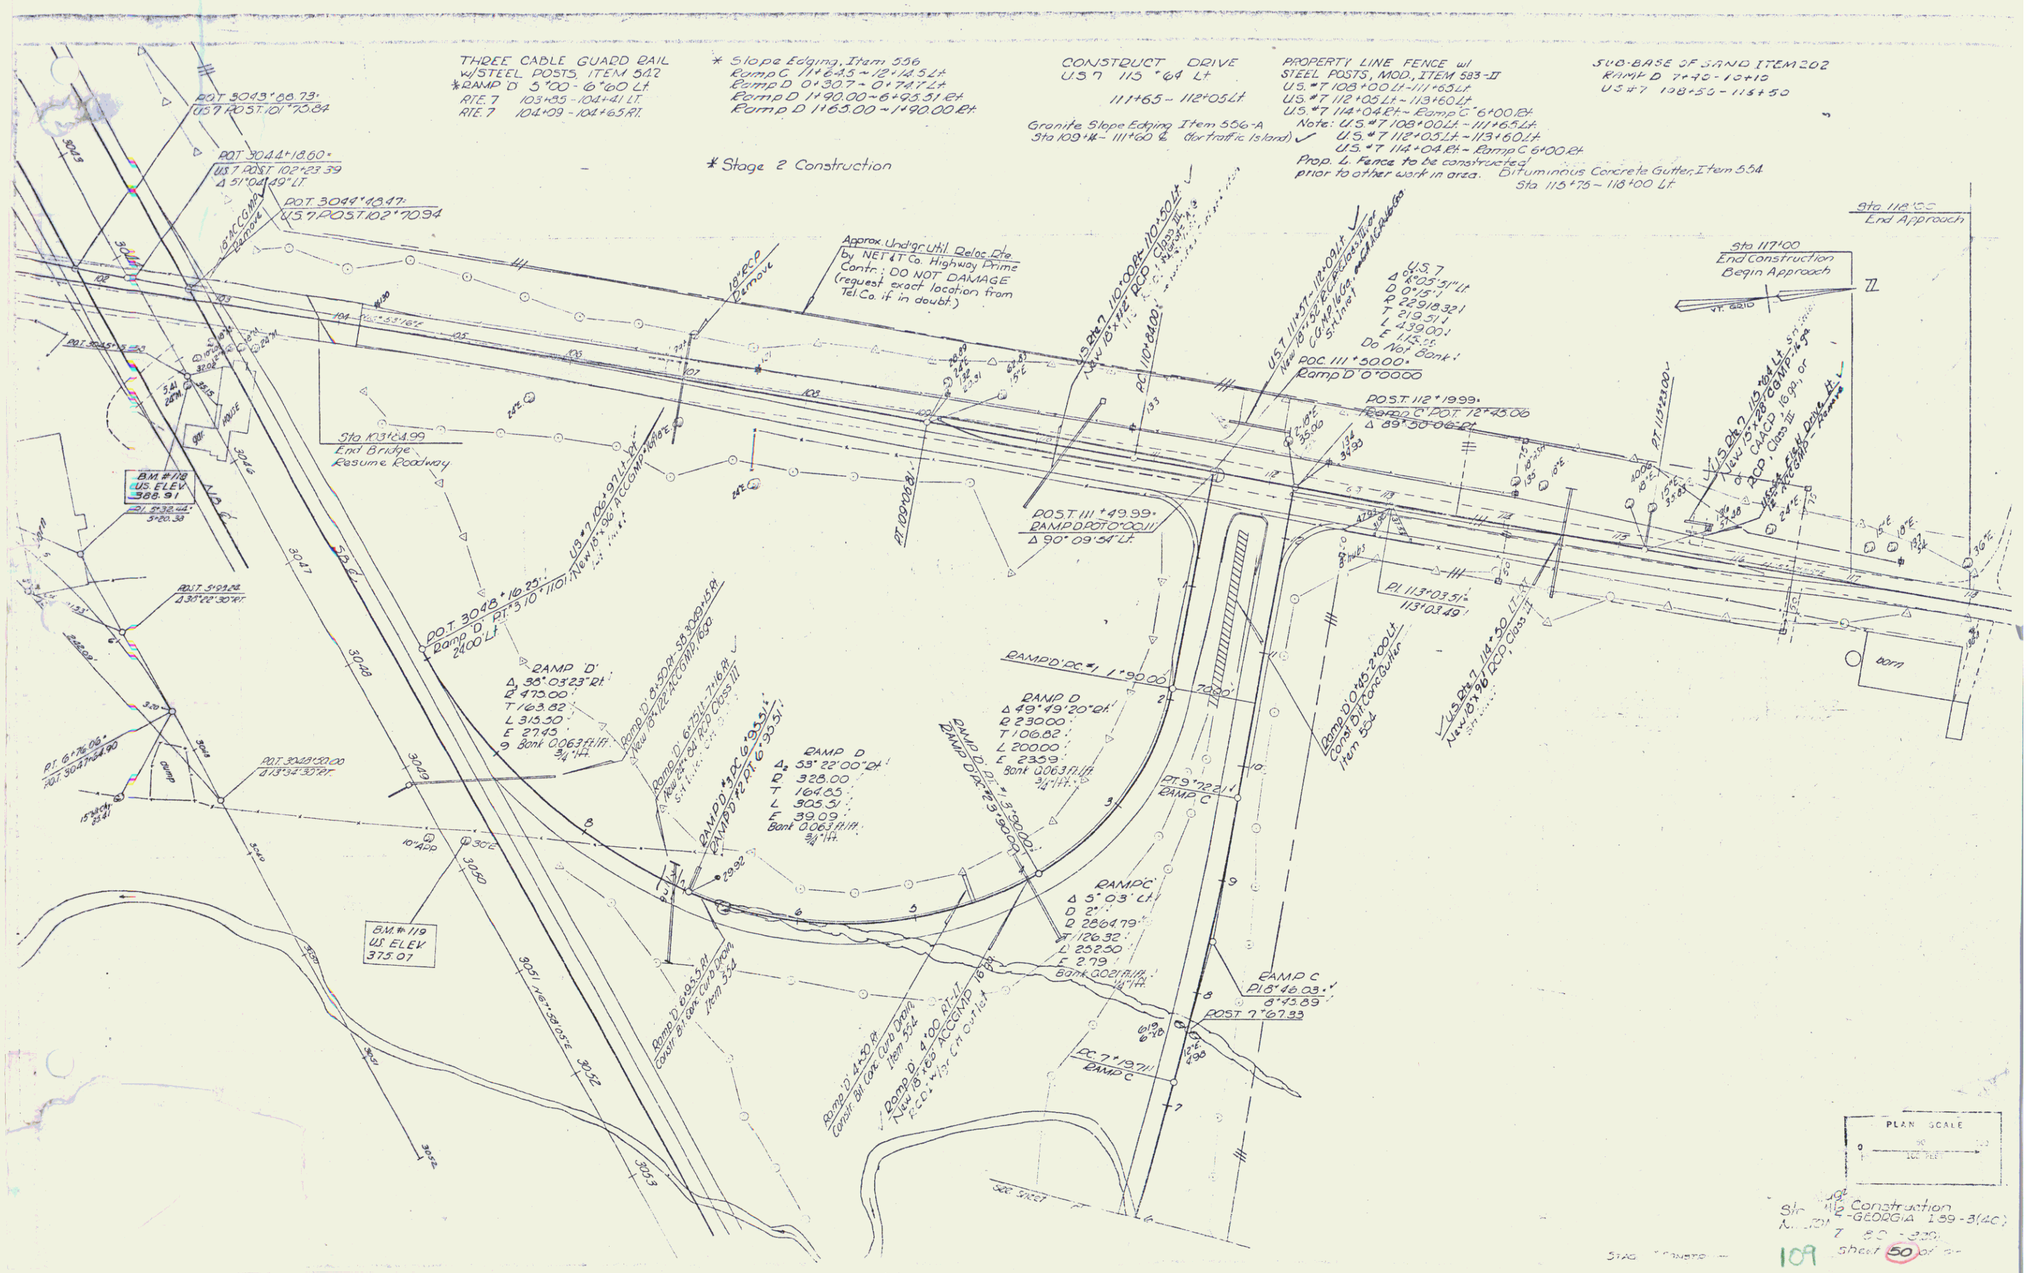
THREE CABLE GUARD RAIL w/STEEL POSTS, ITEM 642
*RAMP D 5+00 - 6+60 Lt.
RTE. 7 103+35 - 104+41 Lt.
RTE. 7 104+09 - 104+65 Rt.
* Slope Edging, Item 556
Ramp C 114+63.5 - 12+14.5 Lt
Ramp D 0+30.07 - 0+74.7 Lt
Ramp D 1+90.00 - 6+95.51 Rt
Ramp D 1+65.00 - 1+90.00 Rt
CONSTRUCT DRIVE
U.S. 7 115+64 Lt
111+65 - 112+05 Lt
Granite Slope Edging Item 556-A
Sta 109+14 - 111+60 ℄ (for traffic Island)
PROPERTY LINE FENCE w/ STEEL POSTS, MOD., ITEM 583-II
U.S. #7 108+00 Lt - 111+65 Lt
U.S. #7 112+05 Lt - 113+60 Lt
U.S. #7 114+04 Rt - Ramp C 6+00 Rt
Note: U.S. #7 108+00 Lt - 111+65 Lt
U.S. #7 112+05 Lt - 113+60 Lt
U.S. #7 114+04 Rt - Ramp C 6+00 Rt
Prop. L. Fence to be constructed prior to other work in area.
SUB-BASE OF SAND ITEM 202
RAMP D 7+70 - 10+10
U.S. #7 108+50 - 115+50
Bituminous Concrete Gutter, Item 554
Sta 115+75 - 118+00 Lt
* Stage 2 Construction
Approx. Undgr. Util. Relocs. Rte by NET & Co. Highway Prime Contr.; DO NOT DAMAGE (request exact location from Tel. Co. if in doubt.)
Sta 117+00
End Construction
Begin Approach
Sta 118+55
End Approach
Sta 103+24.99
End Bridge
Resume Roadway
BM #118
U.S. ELEV.
388.91
BM #119
U.S. ELEV.
375.07
RAMP D'
Δ 36°03'23" Rt
R 475.00'
T 168.82'
L 315.50'
E 27.45'
Bank 0.063 ft/ft
3/4" HT.
RAMP D
Δ 49°49'20" Rt
R 230.00'
T 106.82'
L 200.00'
E 23.59'
Bank 0.063 ft/ft
3/4" HT.
RAMP D
Δ 53°22'00" Rt
R 328.00'
T 164.85'
L 305.51'
E 39.09'
Bank 0.063 ft/ft
3/4" HT.
RAMP C'
Δ 5°03'
D 2°
R 2564.79'
T 126.32'
L 252.50'
E 2.79'
Bank 0.021 ft/ft
3/4" HT.
RAMP C
PI 8+46.03
8+43.89
POST 7+67.33
born
PLAN SCALE
0 50 100 FEET
Stage 2 Construction
GEORGIA 189-3(4C)
Sheet 50 of
109