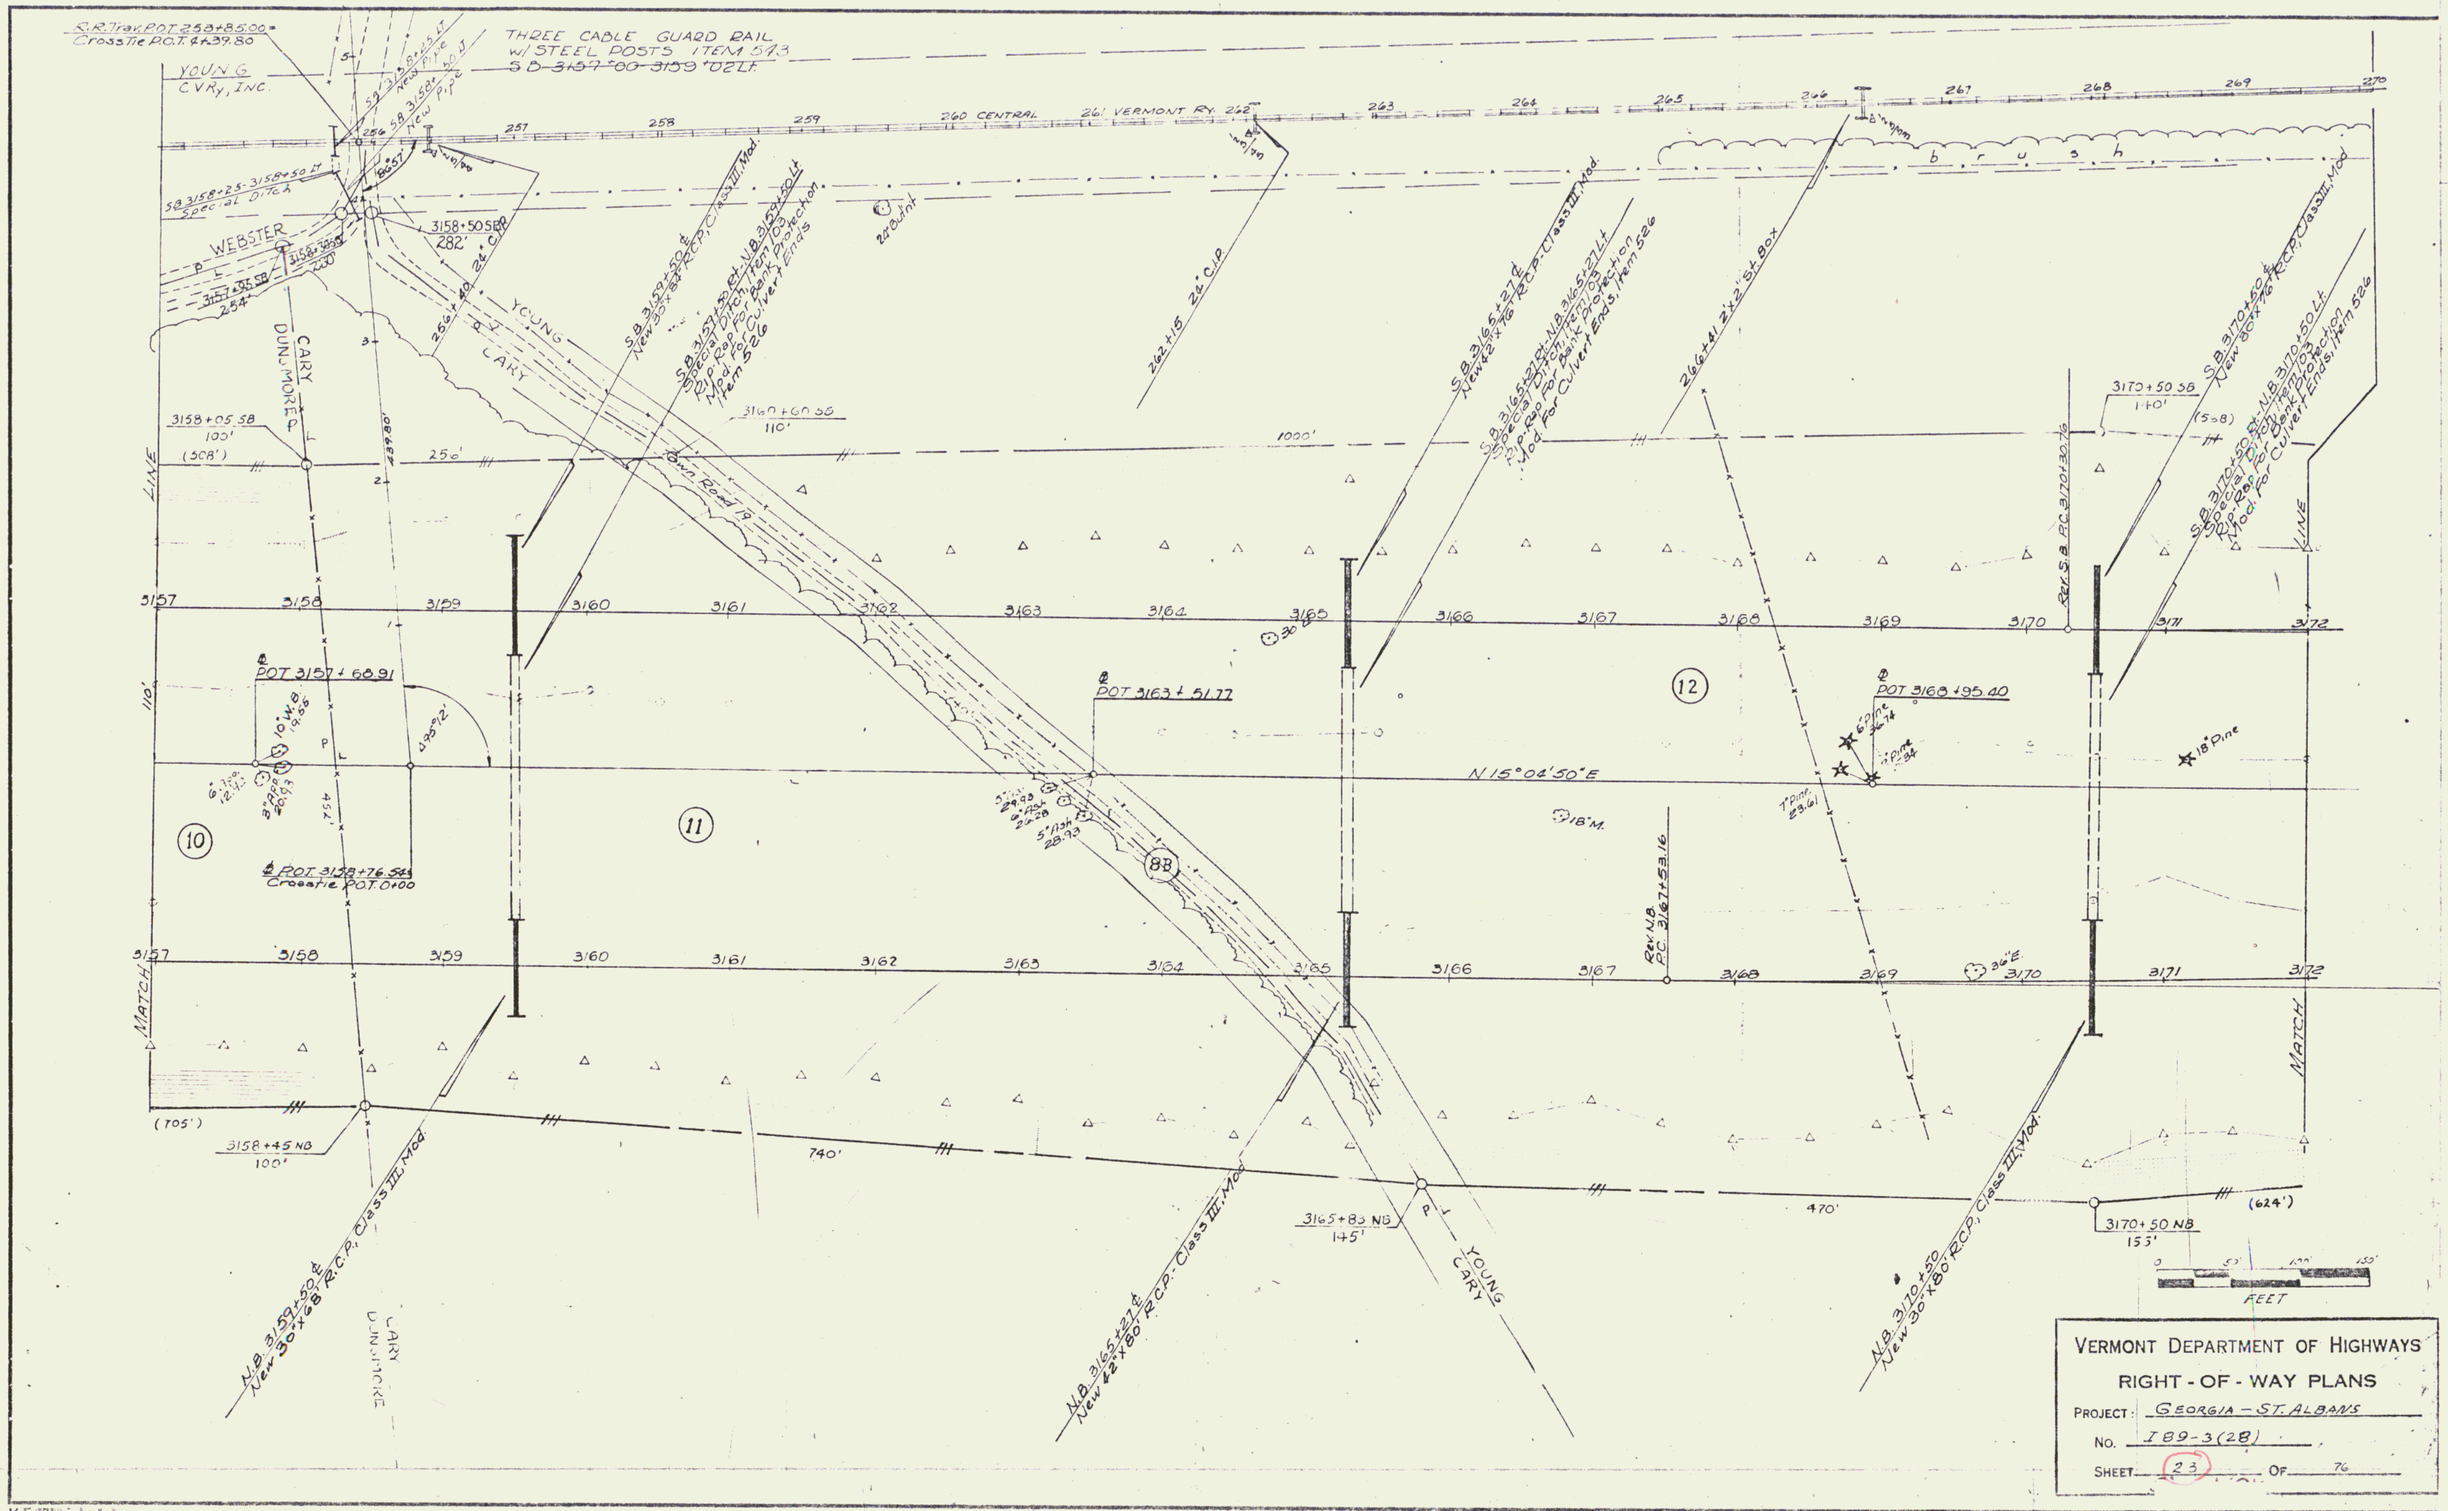

PLAN		BY	DATE
	SURVEYED	Spaulding	1/62
	PLOTTED	Cooley	1/63
BOOK NO.	ALIGNMENT CHECKED		
	BOOK CHECKED		
	TRACED	Ewell	2/63

25