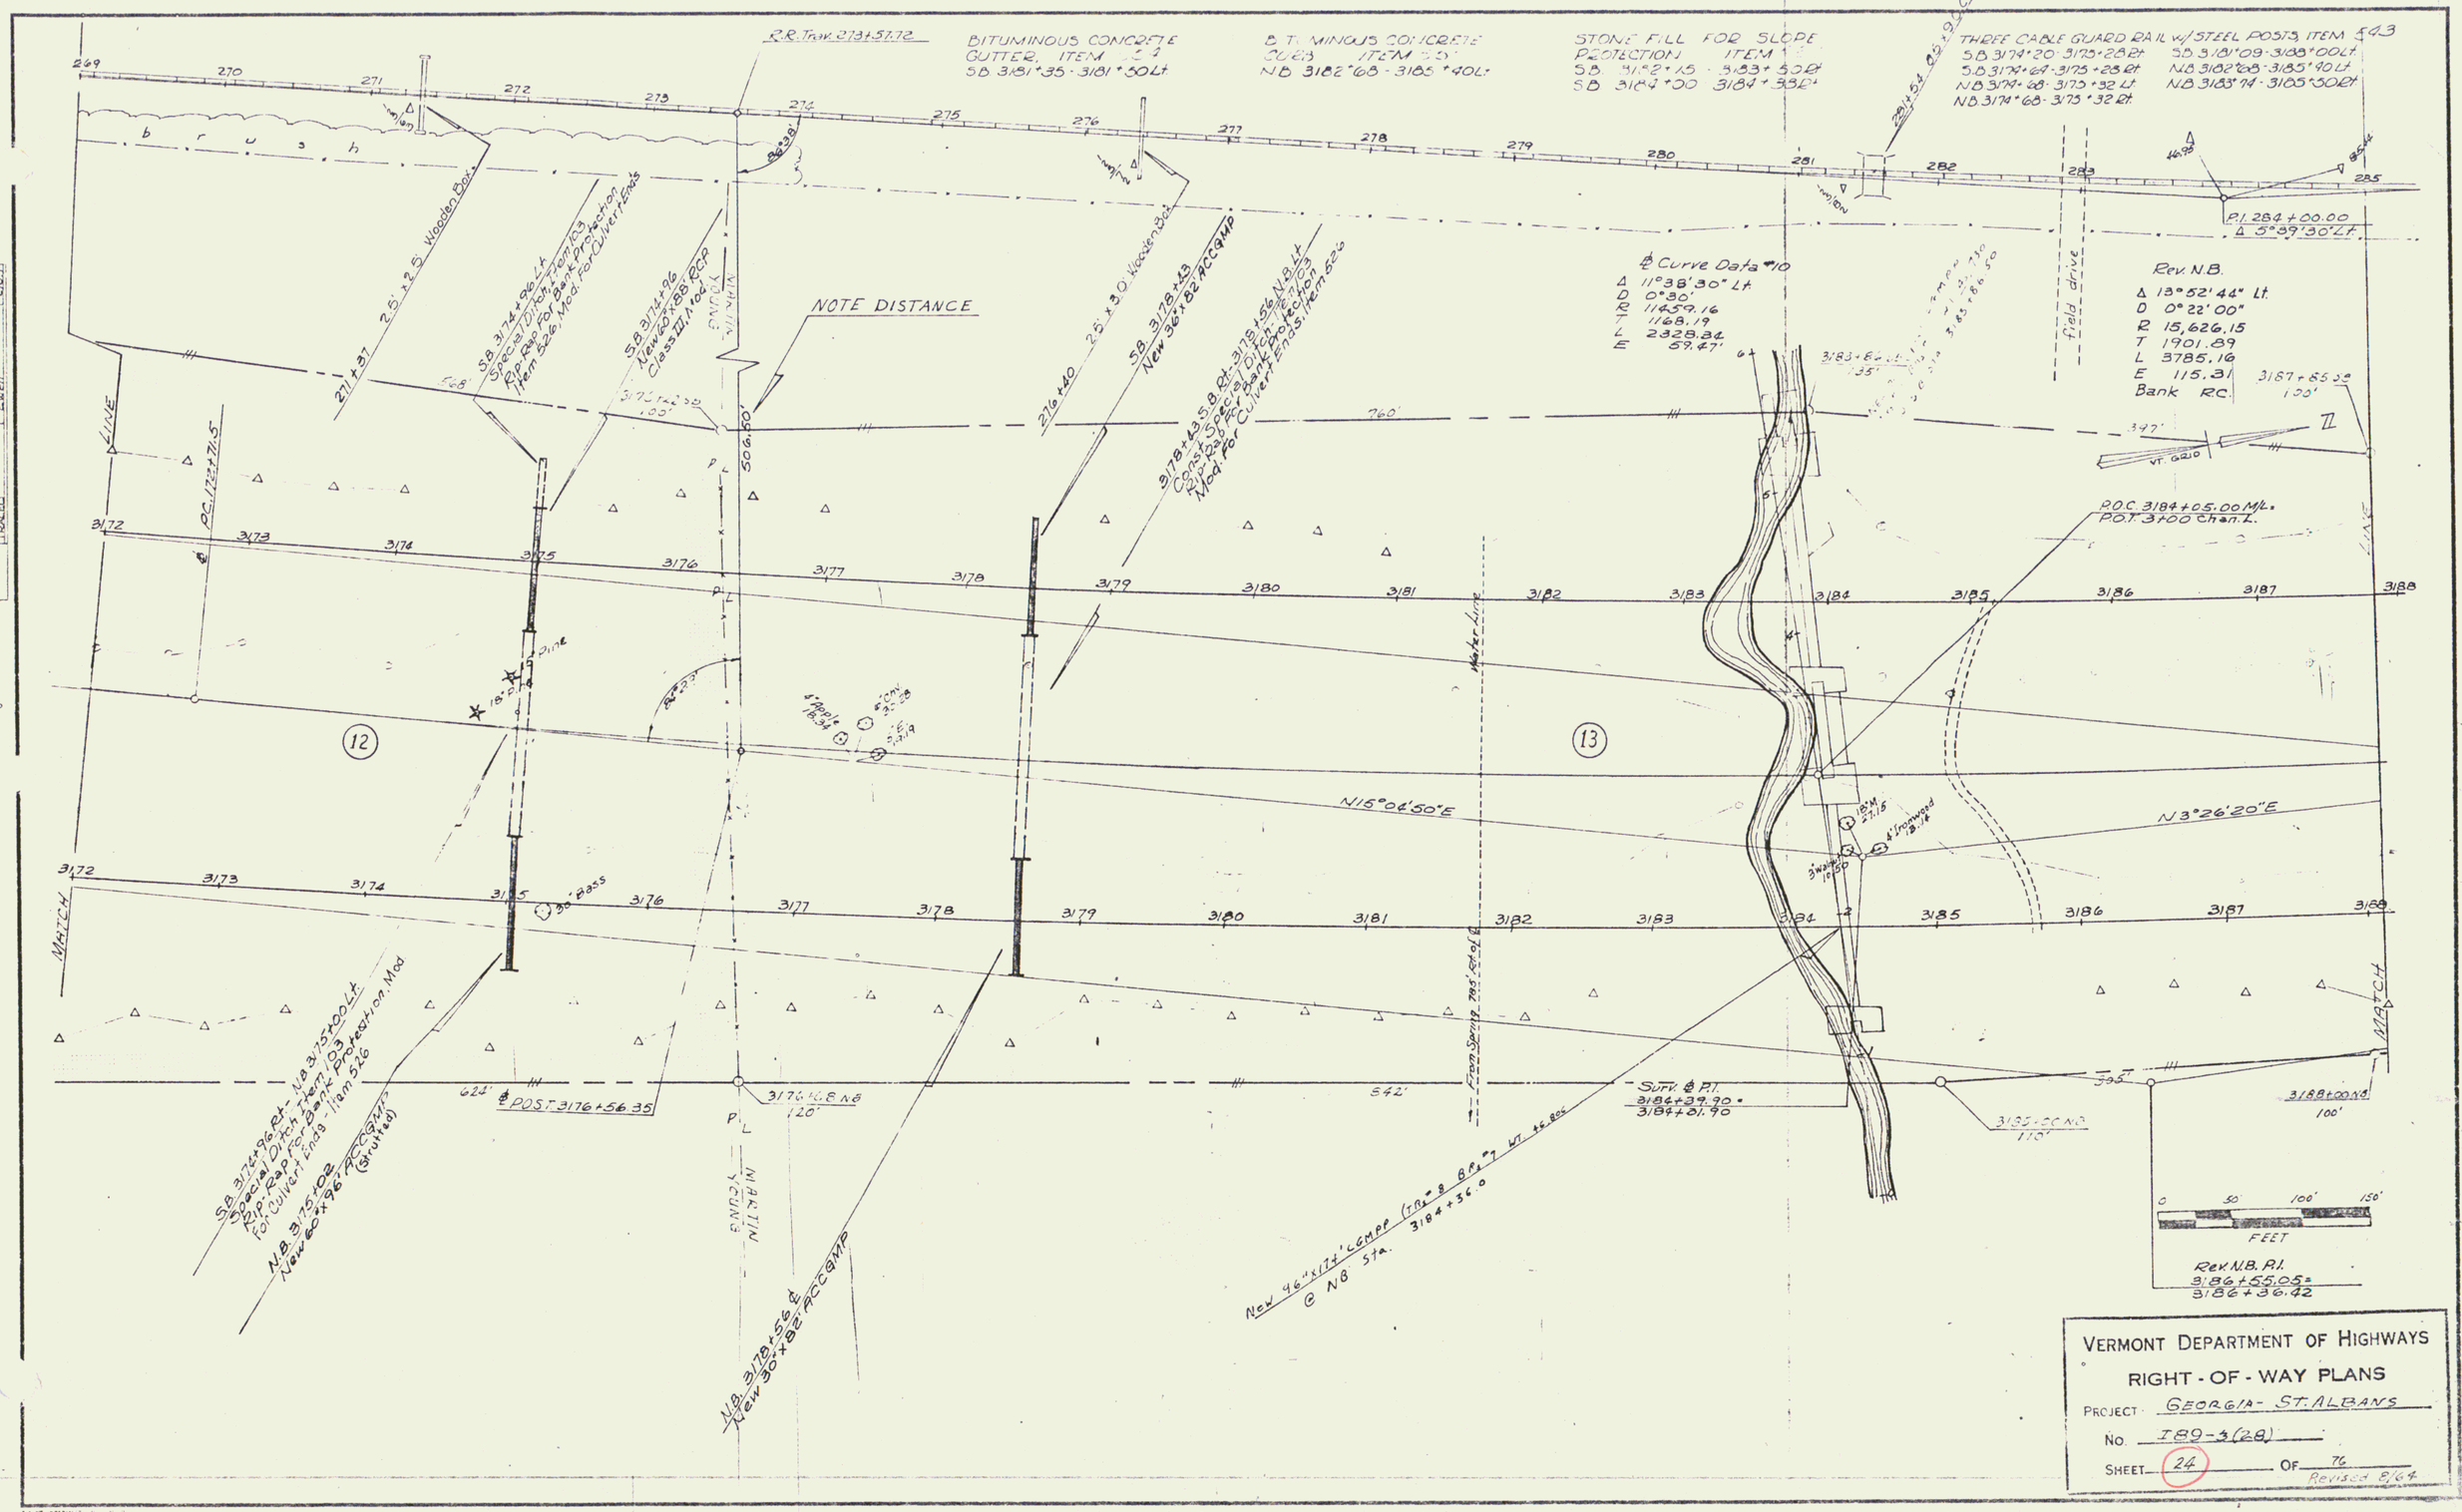

PLAN	BY	DATE
SURVEYED	Spaulding	1/2/62
ALIGNMENT CHECKED	County	11/63
NOTE BOOK		
NO.		
RDW. CHECKED	Ewell	2/63
TRACED		

VERMONT DEPARTMENT OF HIGHWAYS

RIGHT - OF - WAY PLANS

PROJECT GEORGIA - ST. ALBANS

No. I 89-3(28)

SHEET 24 OF 76

Revised 8/64