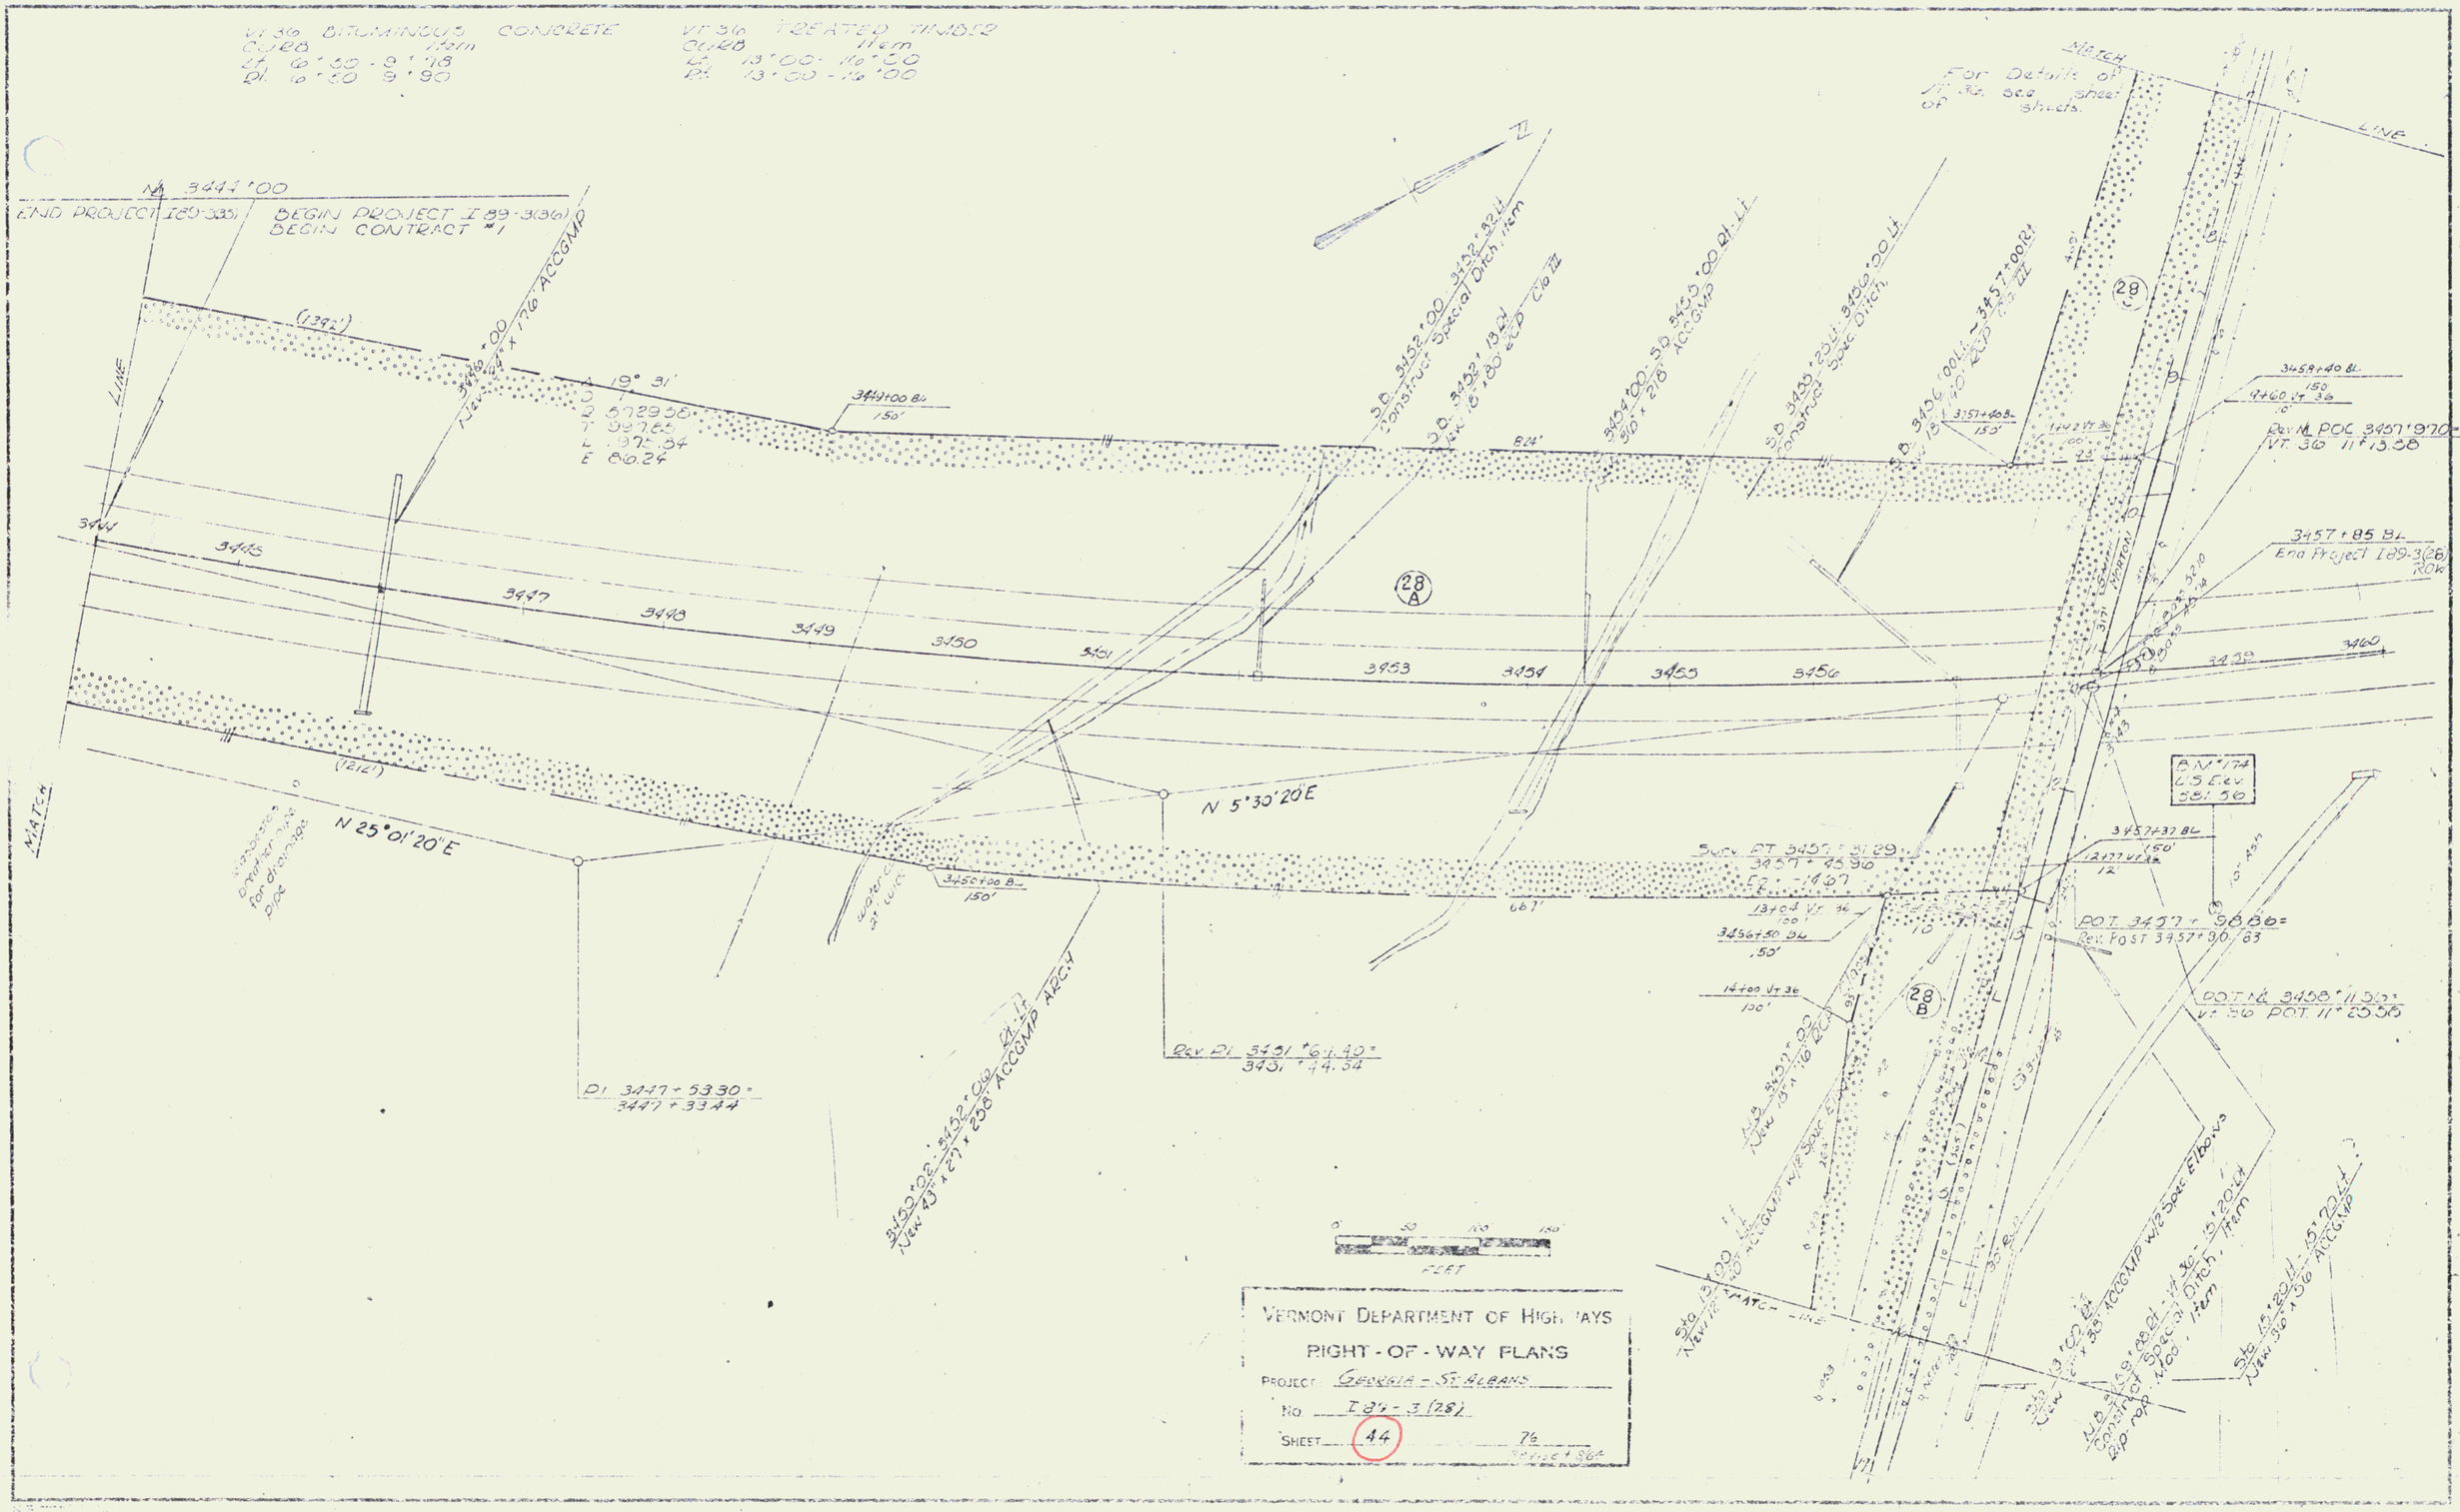


VERMONT DEPARTMENT OF HIGHWAYS
RIGHT-OF-WAY PLANS
PROJECT Georgia - St. Albans
No. I 89-3 (28)
SHEET 44 76