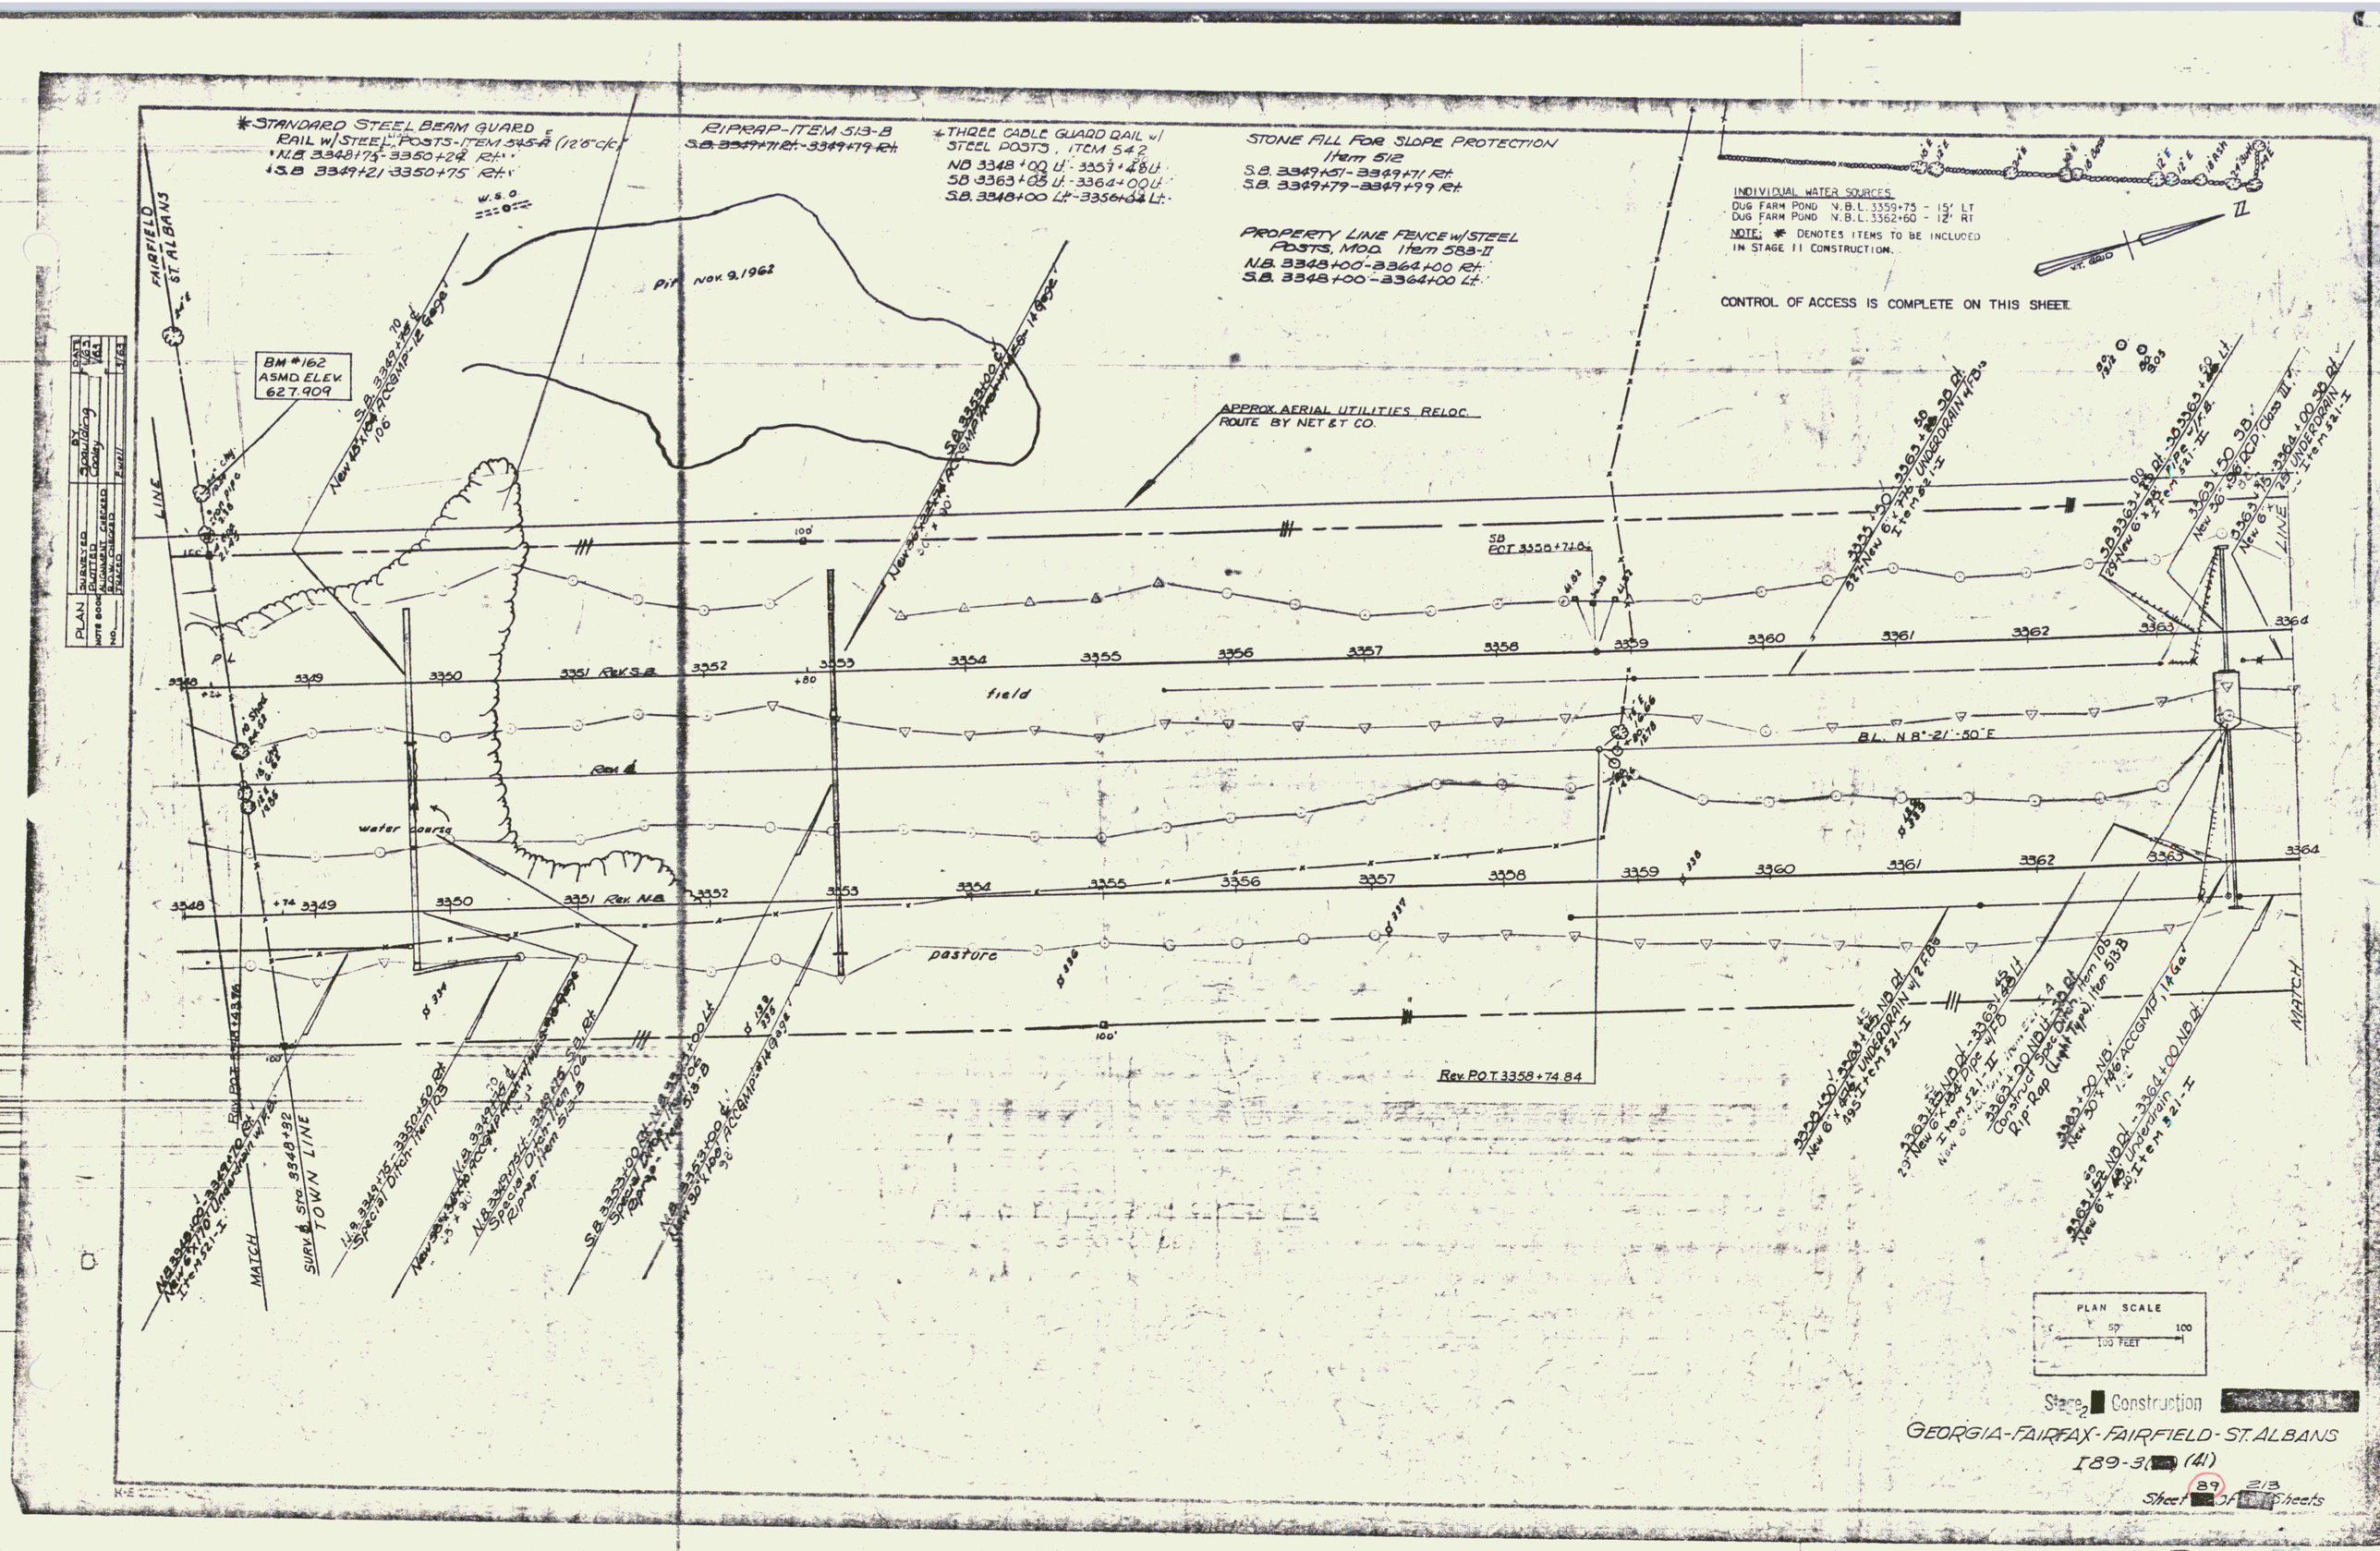
*STANDARD STEEL BEAM GUARD RAIL w/STEEL POSTS-ITEM 545-A (12'6" c/c)
N.B. 3348+75-3350+25 Rt.
S.B. 3349+21-3350+75 Rt.
RIPRAP-ITEM 513-B
S.B. 3349+71 Rt.-3349+79 Rt.
*THREE CABLE GUARD RAIL w/ STEEL POSTS, ITEM 542
NB 3348+00 Lt.-3357+48 Lt.
SB 3363+05 Lt.-3364+00 Lt.
S.B. 3348+00 Lt.-3356+64 Lt.
STONE FILL FOR SLOPE PROTECTION Item 512
S.B. 3349+51-3349+71 Rt.
S.B. 3349+79-3349+99 Rt.
PROPERTY LINE FENCE w/STEEL POSTS, MOD. Item 583-II
N.B. 3348+00-3364+00 Rt.
S.B. 3348+00-3364+00 Lt.
INDIVIDUAL WATER SOURCES
DUG FARM POND N.B.L. 3359+75 - 15' LT
DUG FARM POND N.B.L. 3362+60 - 12' RT
NOTE: * DENOTES ITEMS TO BE INCLUDED IN STAGE II CONSTRUCTION.
CONTROL OF ACCESS IS COMPLETE ON THIS SHEET.
FAIRFIELD
ST. ALBANS
LINE
BM #162
ASMD. ELEV.
627.909
Pit Nov. 9, 1962
APPROX. AERIAL UTILITIES RELOC. ROUTE BY NET & T CO.
SB POT 3358+71.6
field
Rev. ℄
water course
pasture
B.L. N 8°-21'-50" E
Rev. P.O.T. 3358+74.84
MATCH
SURV. ℄ STA. 3348+92
TOWN LINE
PLAN SCALE
50 100
100 FEET
Stage 2 Construction
GEORGIA-FAIRFAX-FAIRFIELD-ST. ALBANS
I 89-3 (41)
Sheet 89 of 213 Sheets