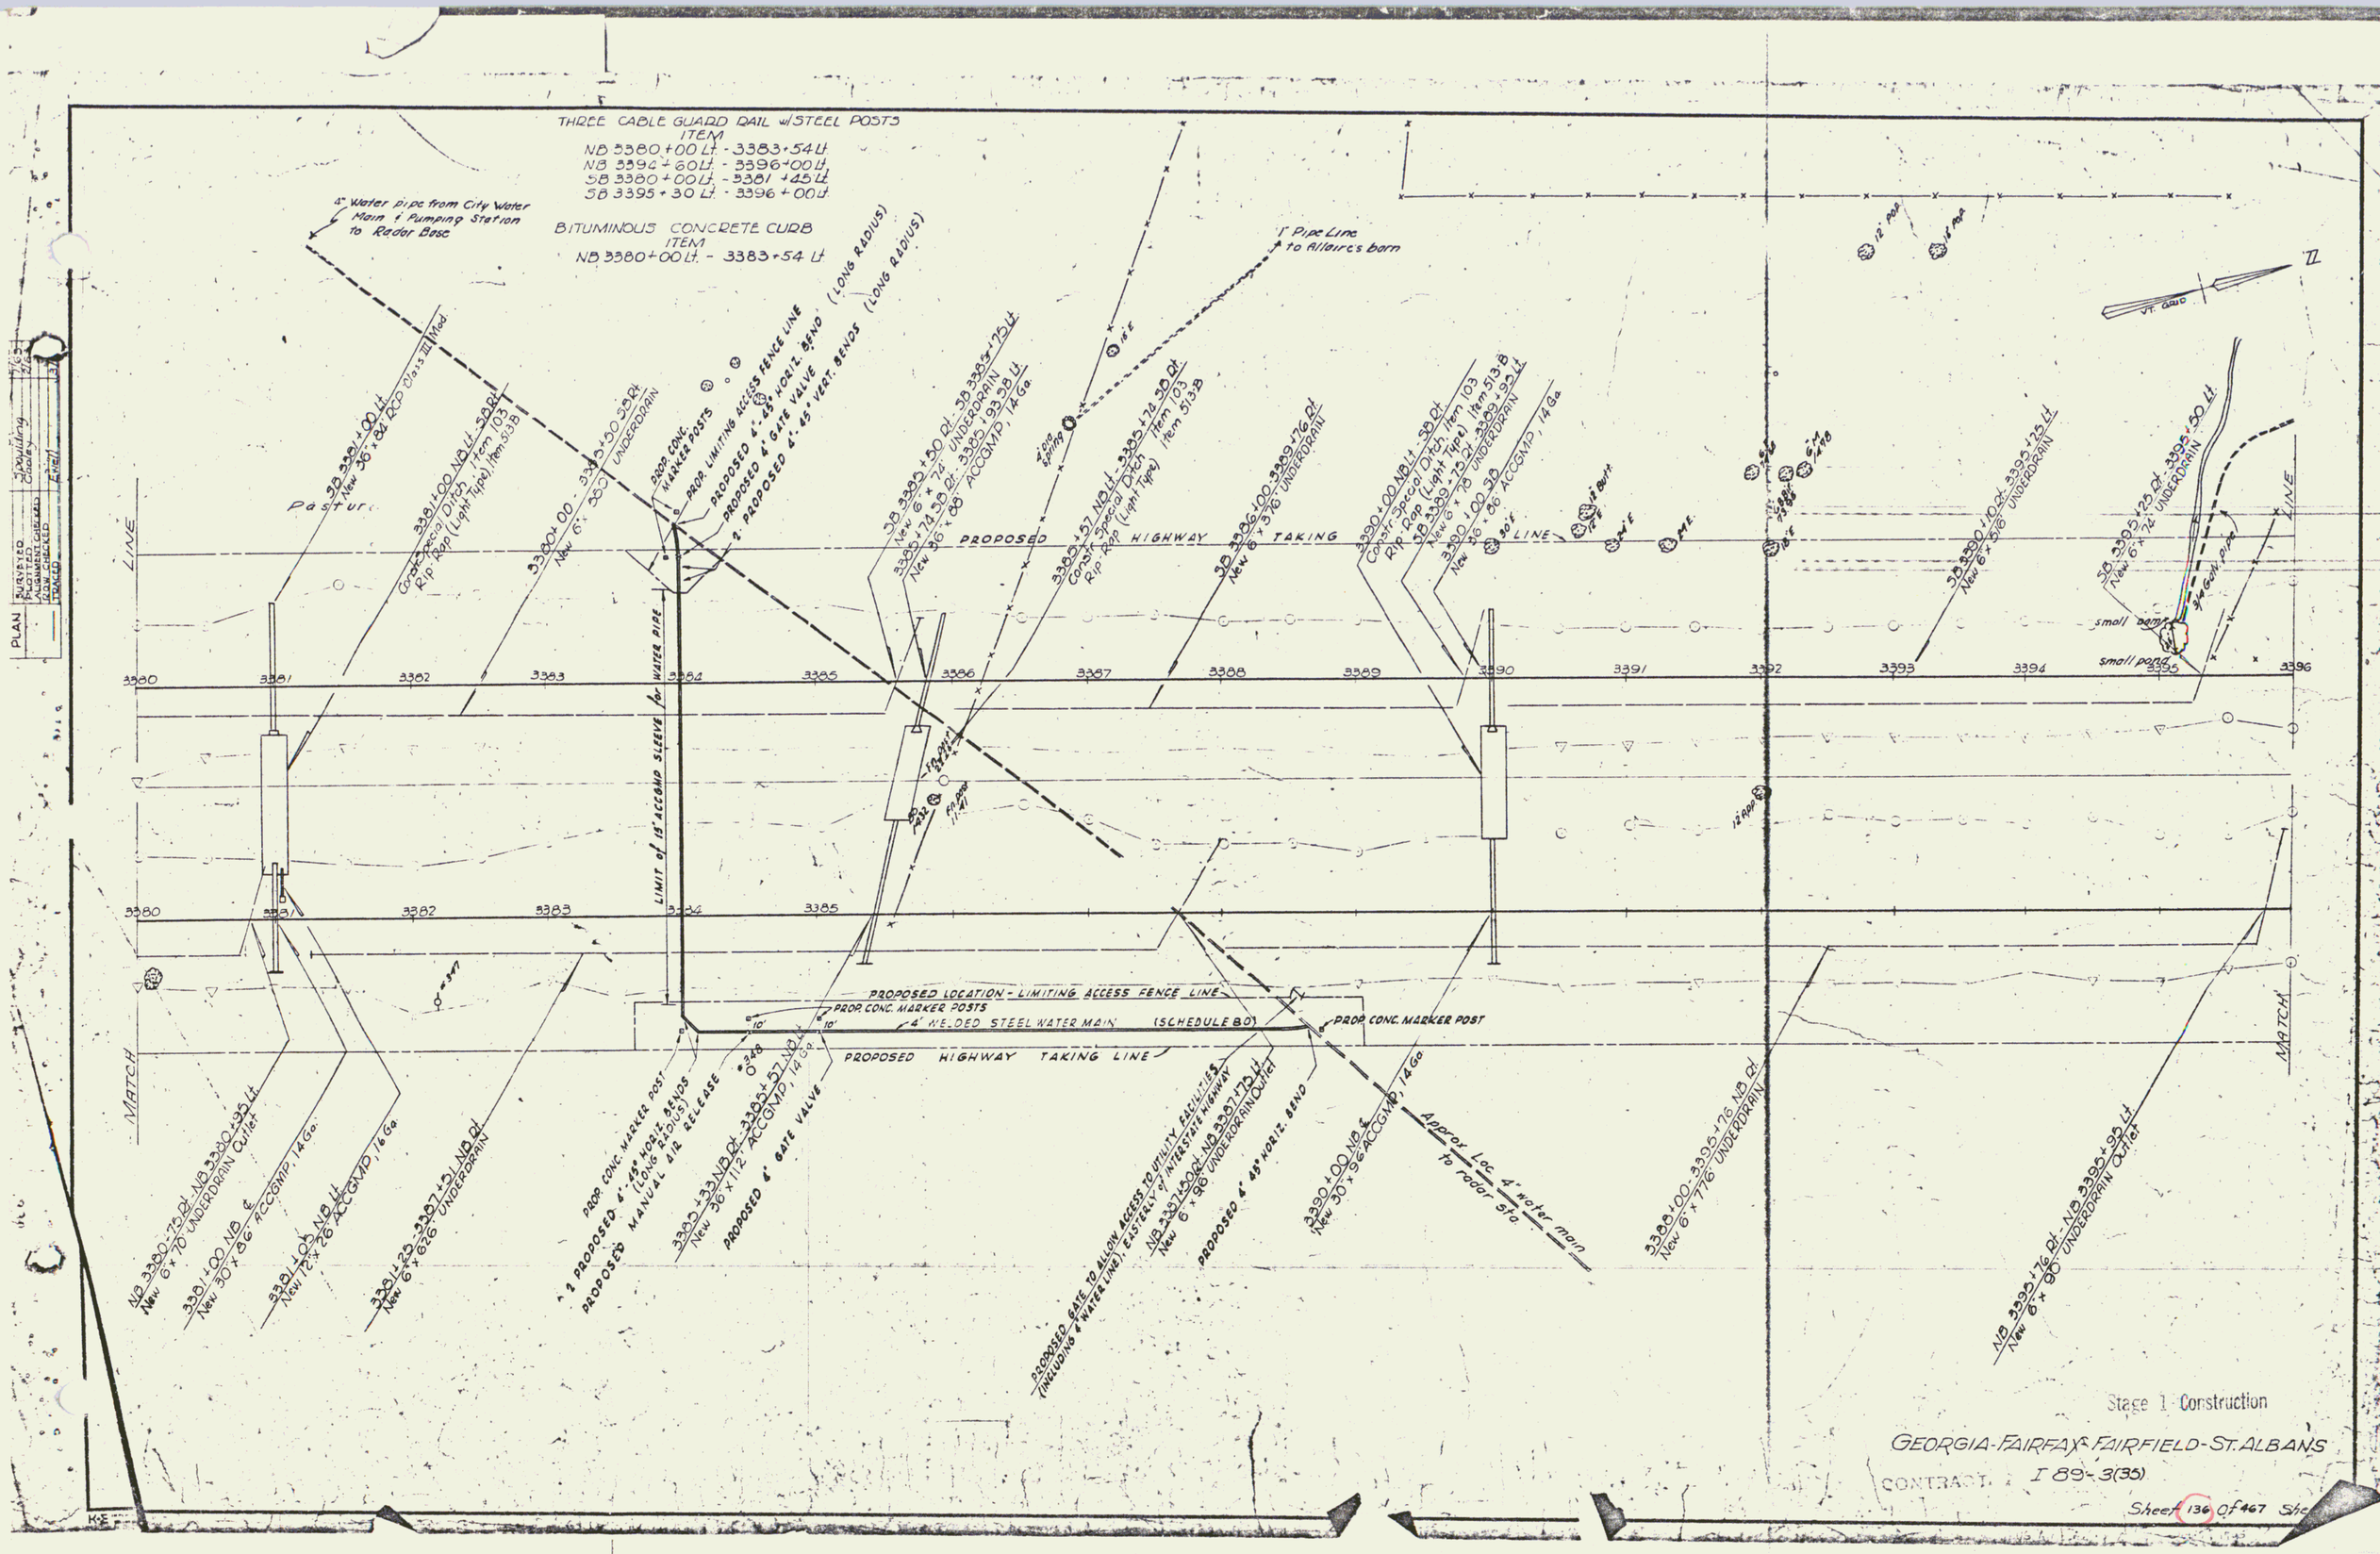
THREE CABLE GUARD RAIL w/STEEL POSTS
ITEM
NB 3380+00 Lt. - 3383+54 Lt.
NB 3394+60 Lt. - 3396+00 Lt.
SB 3380+00 Lt. - 3381+45 Lt.
SB 3395+30 Lt. - 3396+00 Lt.
BITUMINOUS CONCRETE CURB
ITEM
NB 3380+00 Lt. - 3383+54 Lt.
4" Water Pipe from City Water Main & Pumping Station to Radar Base
1" Pipe Line to Allaire's barn
PROPOSED HIGHWAY TAKING LINE
PROPOSED LOCATION - LIMITING ACCESS FENCE LINE
PROP. CONC. MARKER POSTS
4" WELDED STEEL WATER MAIN (SCHEDULE B01)
PROP. CONC. MARKER POST
PROPOSED HIGHWAY TAKING LINE
LIMIT of 18" ACCGMP SLEEVE for WATER PIPE
small dam
small pond
MATCH LINE
Approx Loc 4" water main to radar sta
Stage 1 Construction
GEORGIA-FAIRFAX-FAIRFIELD-ST. ALBANS
CONTRACT I 89-3(35)
Sheet 136 of 467 Sh