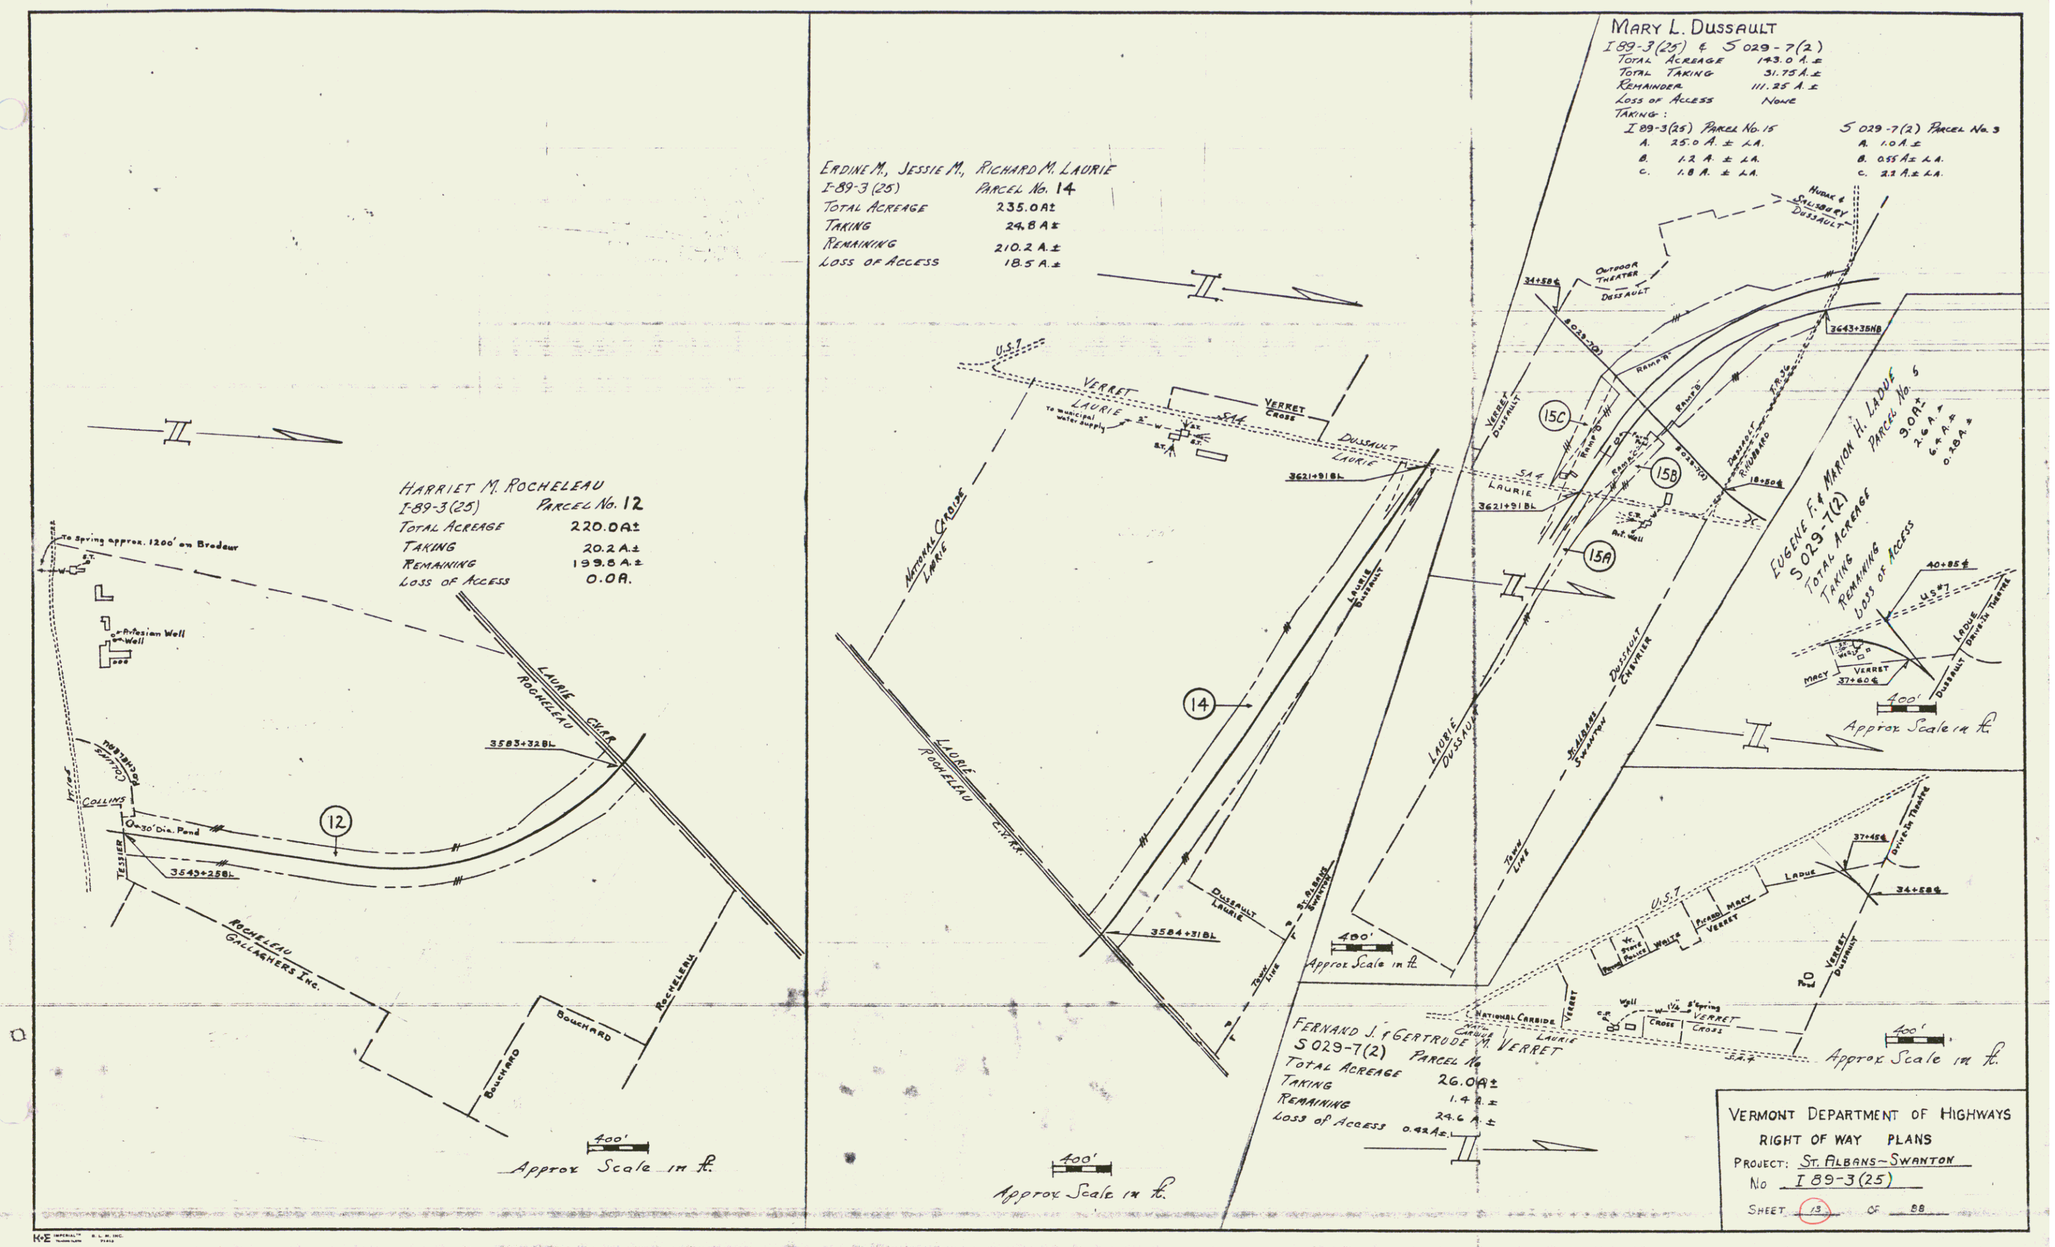
HARRIET M. ROCHELEAU
I-89-3(25) PARCEL No. 12
TOTAL ACREAGE 220.0A±
TAKING 20.2A.±
REMAINING 199.8 A.±
LOSS OF ACCESS 0.0A.
To Spring approx. 1200' on Broadway
Irrigation Well
Well
LAURIE ROCHELEAU CREEK
3583+32BL
COLLINS
30' Dia. Pond
TESSIER
3543+25BL
ROCHELEAU GALLAGHERS INC.
BOUCHARD
ROCHELEAU
400'
Approx Scale in ft.
ERDINE M., JESSIE M., RICHARD M. LAURIE
I-89-3(25) PARCEL No. 14
TOTAL ACREAGE 235.0A±
TAKING 24.8A±
REMAINING 210.2 A.±
LOSS OF ACCESS 18.5 A.±
U.S. 7
VERRET LAURIE
To municipal water supply
S.A.4
VERRET CROSS
DUSSAULT LAURIE
3621+91BL
NATIONAL CARBIDE LAURIE
LAURIE ROCHELEAU CREEK
LAURIE DUSSAULT
DUSSAULT CHEVALIER
DUSSAULT LAURIE
3584+31BL
TOWN LINE
400'
Approx Scale in ft.
MARY L. DUSSAULT
I-89-3(25) & S029-7(2)
TOTAL ACREAGE 143.0 A.±
TOTAL TAKING 31.75 A.±
REMAINDER 111.25 A.±
LOSS OF ACCESS NONE
TAKING:
I-89-3(25) PARCEL No. 15
A. 25.0 A.± L.A.
B. 1.2 A.± L.A.
C. 1.8 A.± L.A.
S029-7(2) PARCEL No. 3
A. 1.0 A.±
B. 0.55 A.± L.A.
C. 2.3 A.± L.A.
HERBE & SALISBURY DUSSAULT
OUTDOOR THEATER DUSSAULT
34+58℄
3643+35NB
RAMP "A"
RAMP "B"
15C
15B
15A
18+50℄
EUGENE F. & MARION H. LADUE
S029-7(2) PARCEL No. 6
TOTAL ACREAGE 9.0A±
TAKING 2.6 A.±
REMAINING 6.4 A.±
LOSS OF ACCESS 0.28A.±
40+85℄
U.S. 7
LADUE DRIVE-IN THEATRE
MACY
VERRET
37+60℄
400'
Approx Scale in ft.
37+45℄
34+28℄
FERNAND J. & GERTRUDE M. VERRET
S029-7(2) PARCEL No.
TOTAL ACREAGE 26.0A±
TAKING 1.4 A.±
REMAINING 24.6 A.±
LOSS OF ACCESS 0.42A.±
NATIONAL CARBIDE
VERRET CROSS
400'
Approx Scale in ft.
VERMONT DEPARTMENT OF HIGHWAYS
RIGHT OF WAY PLANS
PROJECT: ST. ALBANS-SWANTON
NO I 89-3(25)
SHEET 13 OF 88