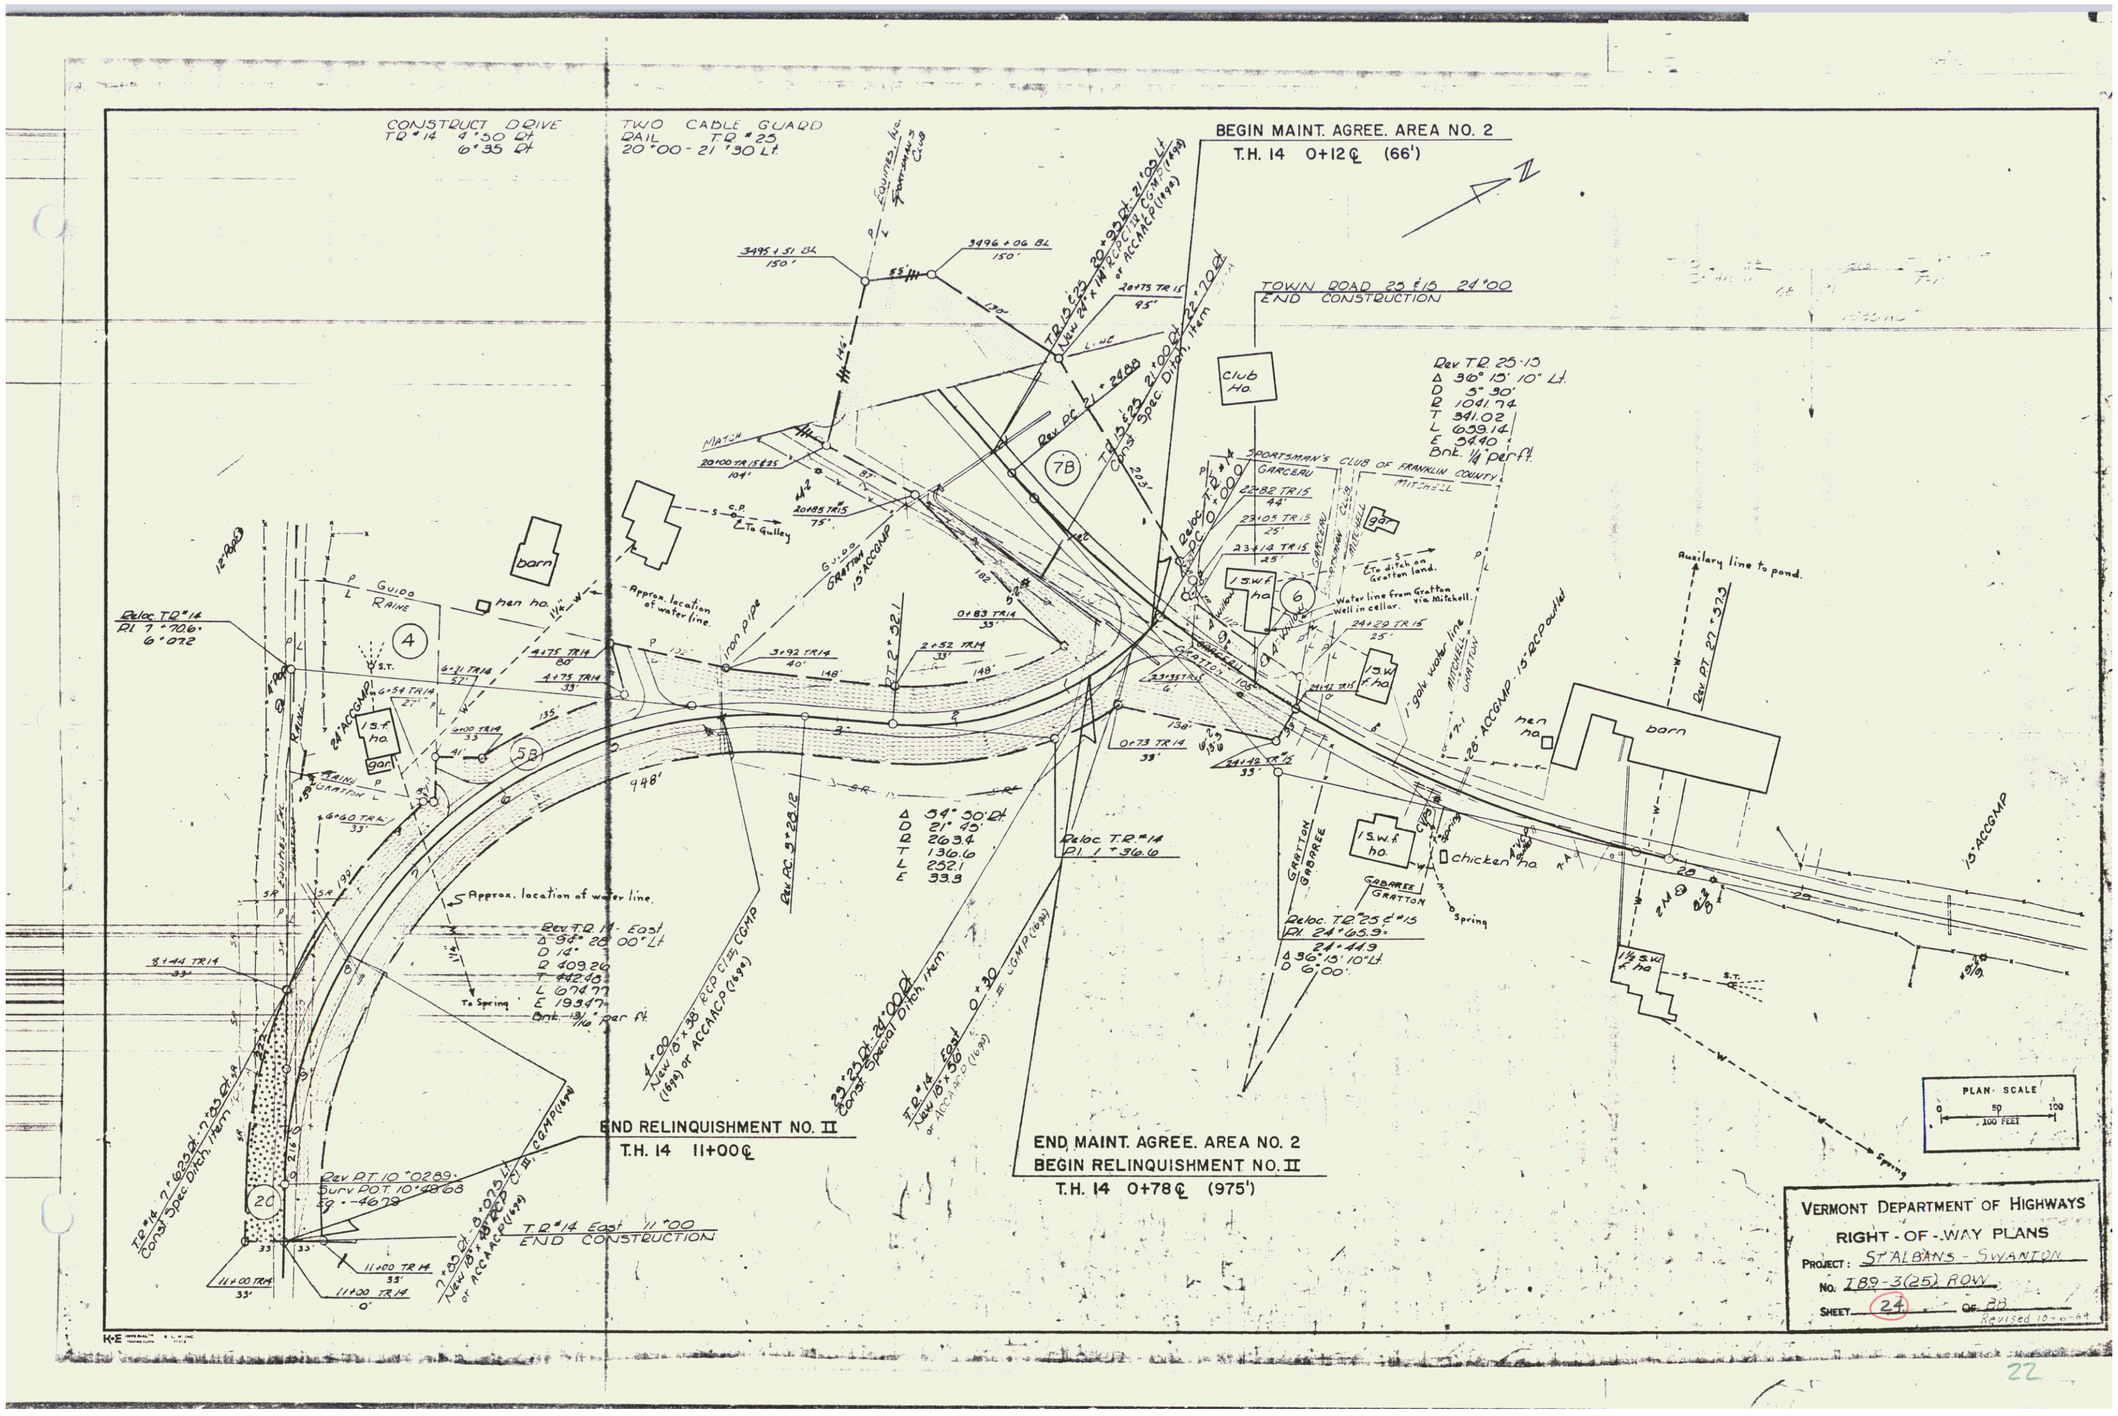
BEGIN MAINT. AGREE. AREA NO. 2
T.H. 14 0+12℄ (66')
TOWN ROAD 25 ℄ 15 24+00
END CONSTRUCTION
END RELINQUISHMENT NO. II
T.H. 14 11+00℄
END MAINT. AGREE. AREA NO. 2
BEGIN RELINQUISHMENT NO. II
T.H. 14 0+78℄ (975')
T.R. #14 East 11+00
END CONSTRUCTION
PLAN SCALE
VERMONT DEPARTMENT OF HIGHWAYS
RIGHT-OF-WAY PLANS
PROJECT: ST. ALBANS - SWANTON
NO. I 89-3(25) ROW
SHEET 24 OF 28
REVISED 10-6-64