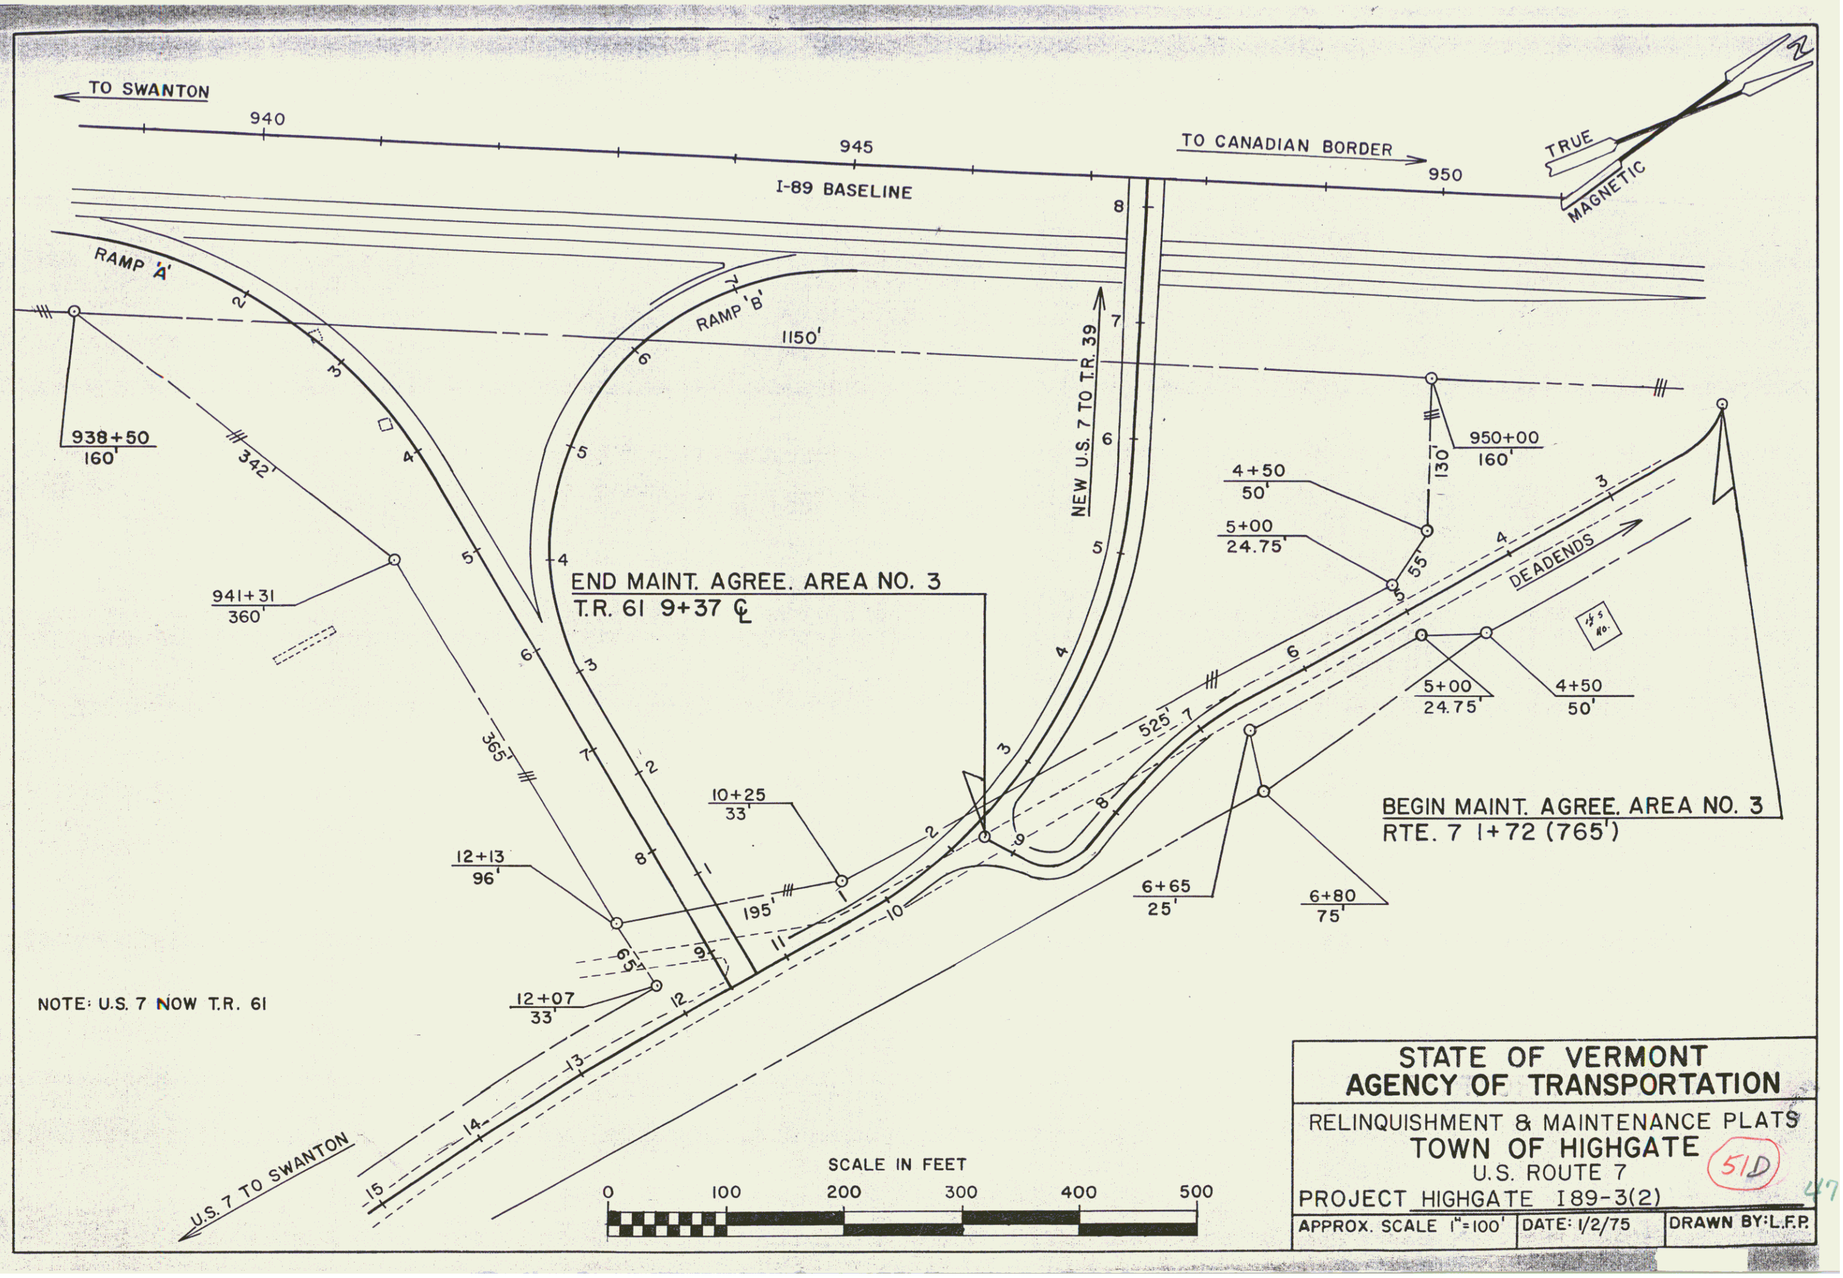

STATE OF VERMONT
AGENCY OF TRANSPORTATION

RELINQUISHMENT & MAINTENANCE PLATS
TOWN OF HIGHGATE
U.S. ROUTE 7
51D

PROJECT HIGHGATE I89-3(2)

APPROX. SCALE 1"=100'	DATE: 1/2/75	DRAWN BY: L.F.P.

47