SHEET NO. INDEX OF SHEETS

1 TITLE PAGE
2 - 4 TYPICAL SECTIONS AND DETAILS 8" BITUMINOUS CONCRETE PAVEMENT, ITEM 361 B, MOD.
5 - 6 QUANTITY SHEETS, ITEMS
7 QUANTITY SHEETS, DRAINAGE
8 GRADE AND EARTHWORK SHEETS
9 EARTHWORK SUMMARY
10 - 107 PLAN AND PROFILE SHEETS
30 TRAFFIC SIGN LOCATION PLAN
31 TRAFFIC SIGN DESIGN AND CONSTRUCTION DETAILS
32 TRAFFIC SIGN SUMMARY AND GENERAL NOTES
33 A-6 DRILLING AND BLASTING OF SOLID ROCK
34 B-1 HAULING TABLES
35 B-5 TYPICAL SLOPE GRADING
36 B-6 MUCK EXCAVATION
37 B-13 DRIVEWAY DETAILS
38 B-17 DETAIL OF GUARD RAIL IN MEDIAN, SAFETY TURNOUT AND U-TURN
39 C-1 CURBS
40 D-1 PRECAST R.C.P. DROP INLETS AND CATCH BASINS
41 D-2 HEADWALLS AND UNDERDRAIN
42 D-3 GUTTERS
43 D-4 PLATE PIPE, PIPE ELBOWS, FLUSHING BASINS, AND METAL END SECTIONS
44 D-5 REINFORCED CONCRETE DROP INLETS
45 D-10 TOP FOR A DROP INLET
46 D-11 GRATES AND COVERS FOR DROP INLETS
47 E-1 BARRICADES, SIGNS AND LIGHTS (ROADWAY)
48 E-3 REGULATORY SIGNS
49 E-4 ROUTE MARKERS AND AUXILIARY MARKERS
50 E-5 SIGN POST FOOTINGS
51 E-7 STANDARD SIGN PLACEMENT
52 F-3 DELINEATORS
53 F-9 CONSTRUCTION IDENTIFICATION SIGNS
54 F-1 PROPERTY LINE FENCE
55 G-1 STEEL BEAM GUARD RAIL
56 G-2a TWO CABLE GUARD RAIL
57 G-3 THREE CABLE GUARD RAIL
58 G-4 MARKER POSTS AND GUIDE POSTS
59 J-1 PROJECT MARKERS AND BOUNDARY MARKERS
59A H-4 FIELD OFFICE DETAILS
60-128 CROSS-SECTIONS

STATE OF VERMONT
DEPARTMENT OF HIGHWAYS

PROPOSED IMPROVEMENT

INTERSTATE PROJECT IN THE TOWNS OF WESTMINSTER - ROCKINGHAM

Pin# 99R045

COUNTY OF WINDHAM

PROJECT NO. I 91-1 (15) Interstate Route I 91

BEGINNING 2.248 MILES SOUTH OF THE WESTMINSTER - ROCKINGHAM TOWN LINE AT STATION 1541+00 AND CONTINUING IN A NORTHERLY DIRECTION 1.705 MILES TO STATION 1631+00

LENGTH OF ROADWAY = 9000.00 FEET = 1.705 MILES
LENGTH OF CONTRACT = 9000.00 FEET = 1.705 MILES

DESIGN DESIGNATION
ADT - 1960 = 2290
ADT - 1975 = 2290
DHV - 1975 = 715
T = 7%
D = 54%
V = (70) MPH

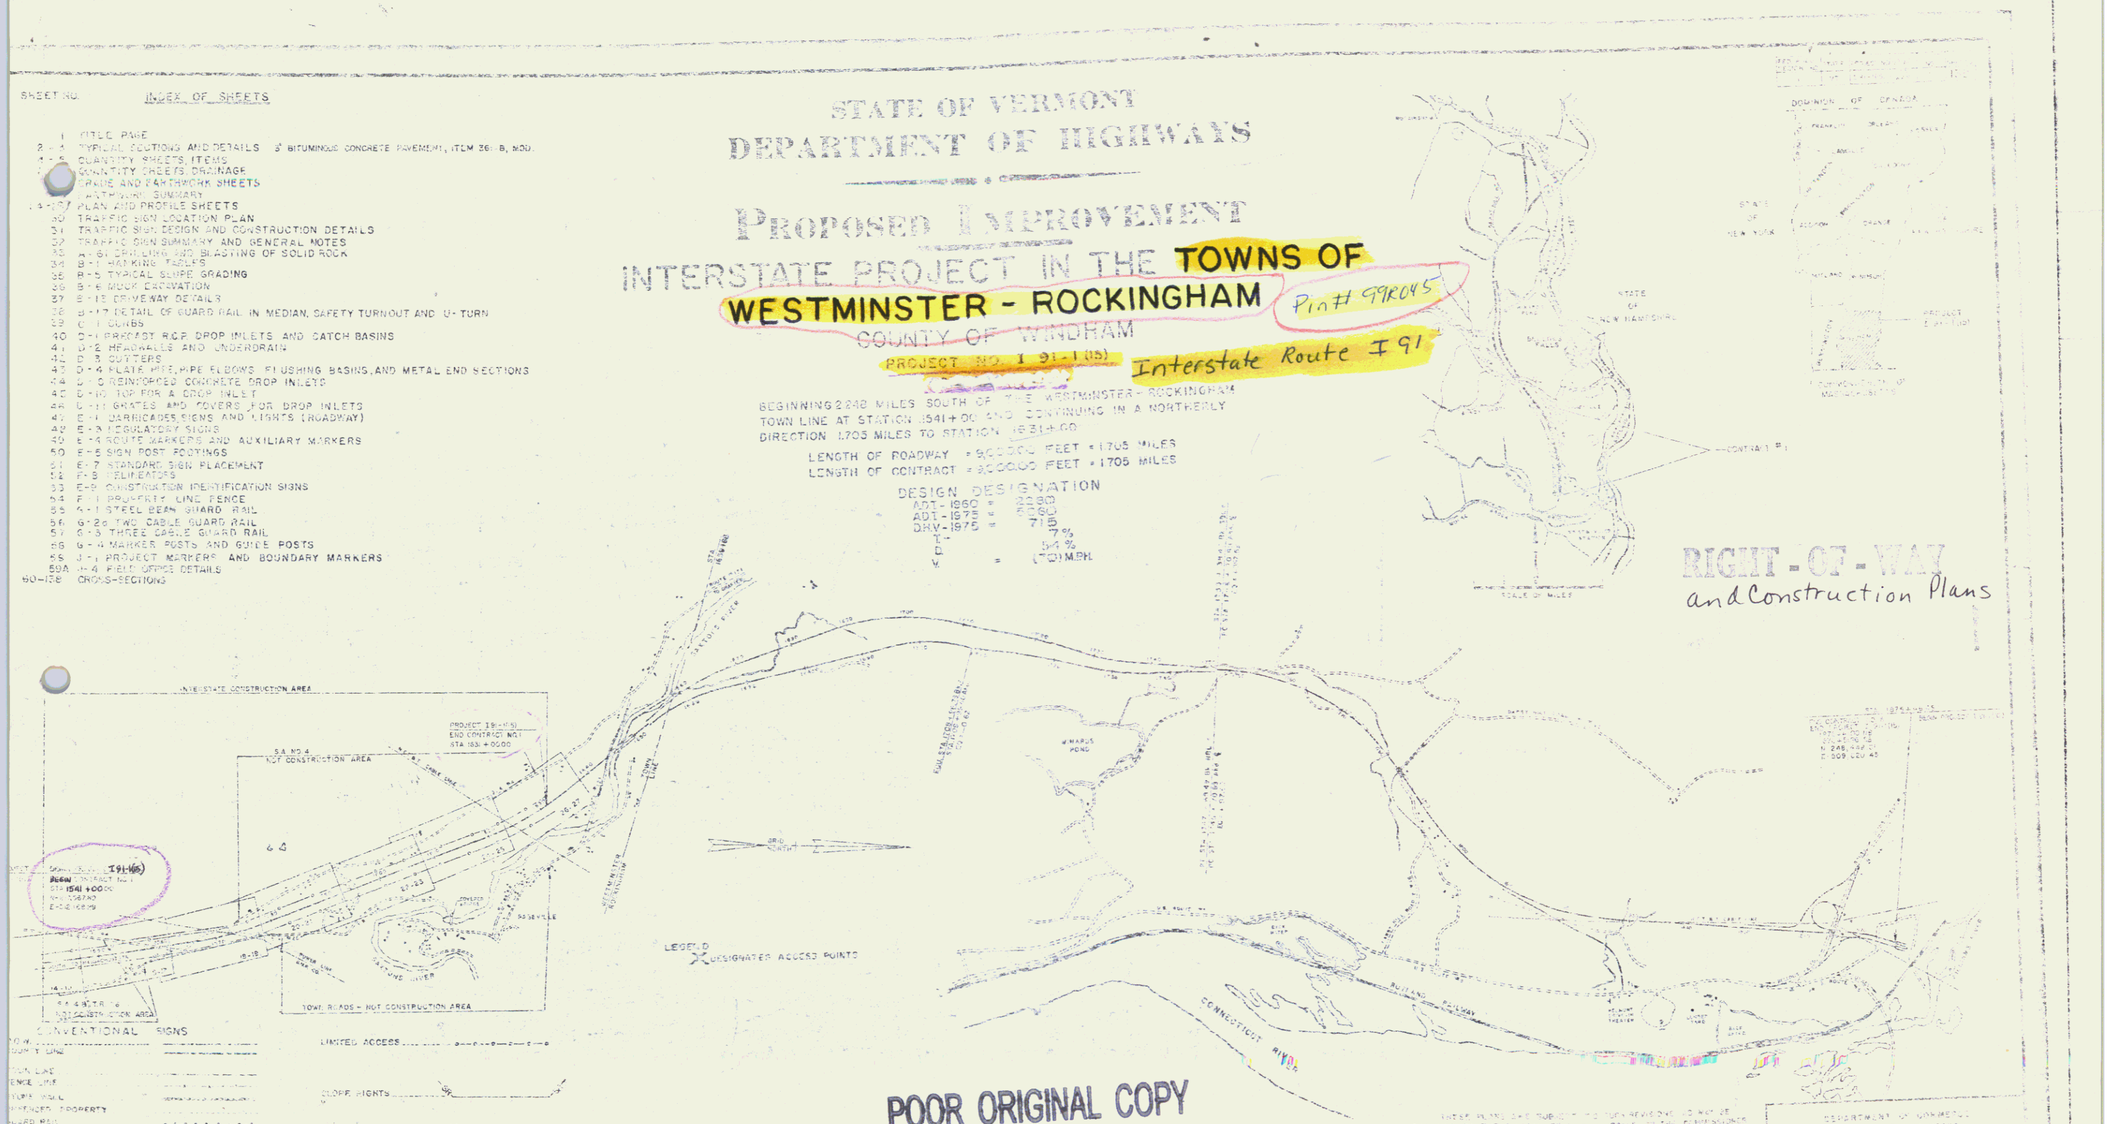

POOR ORIGINAL COPY