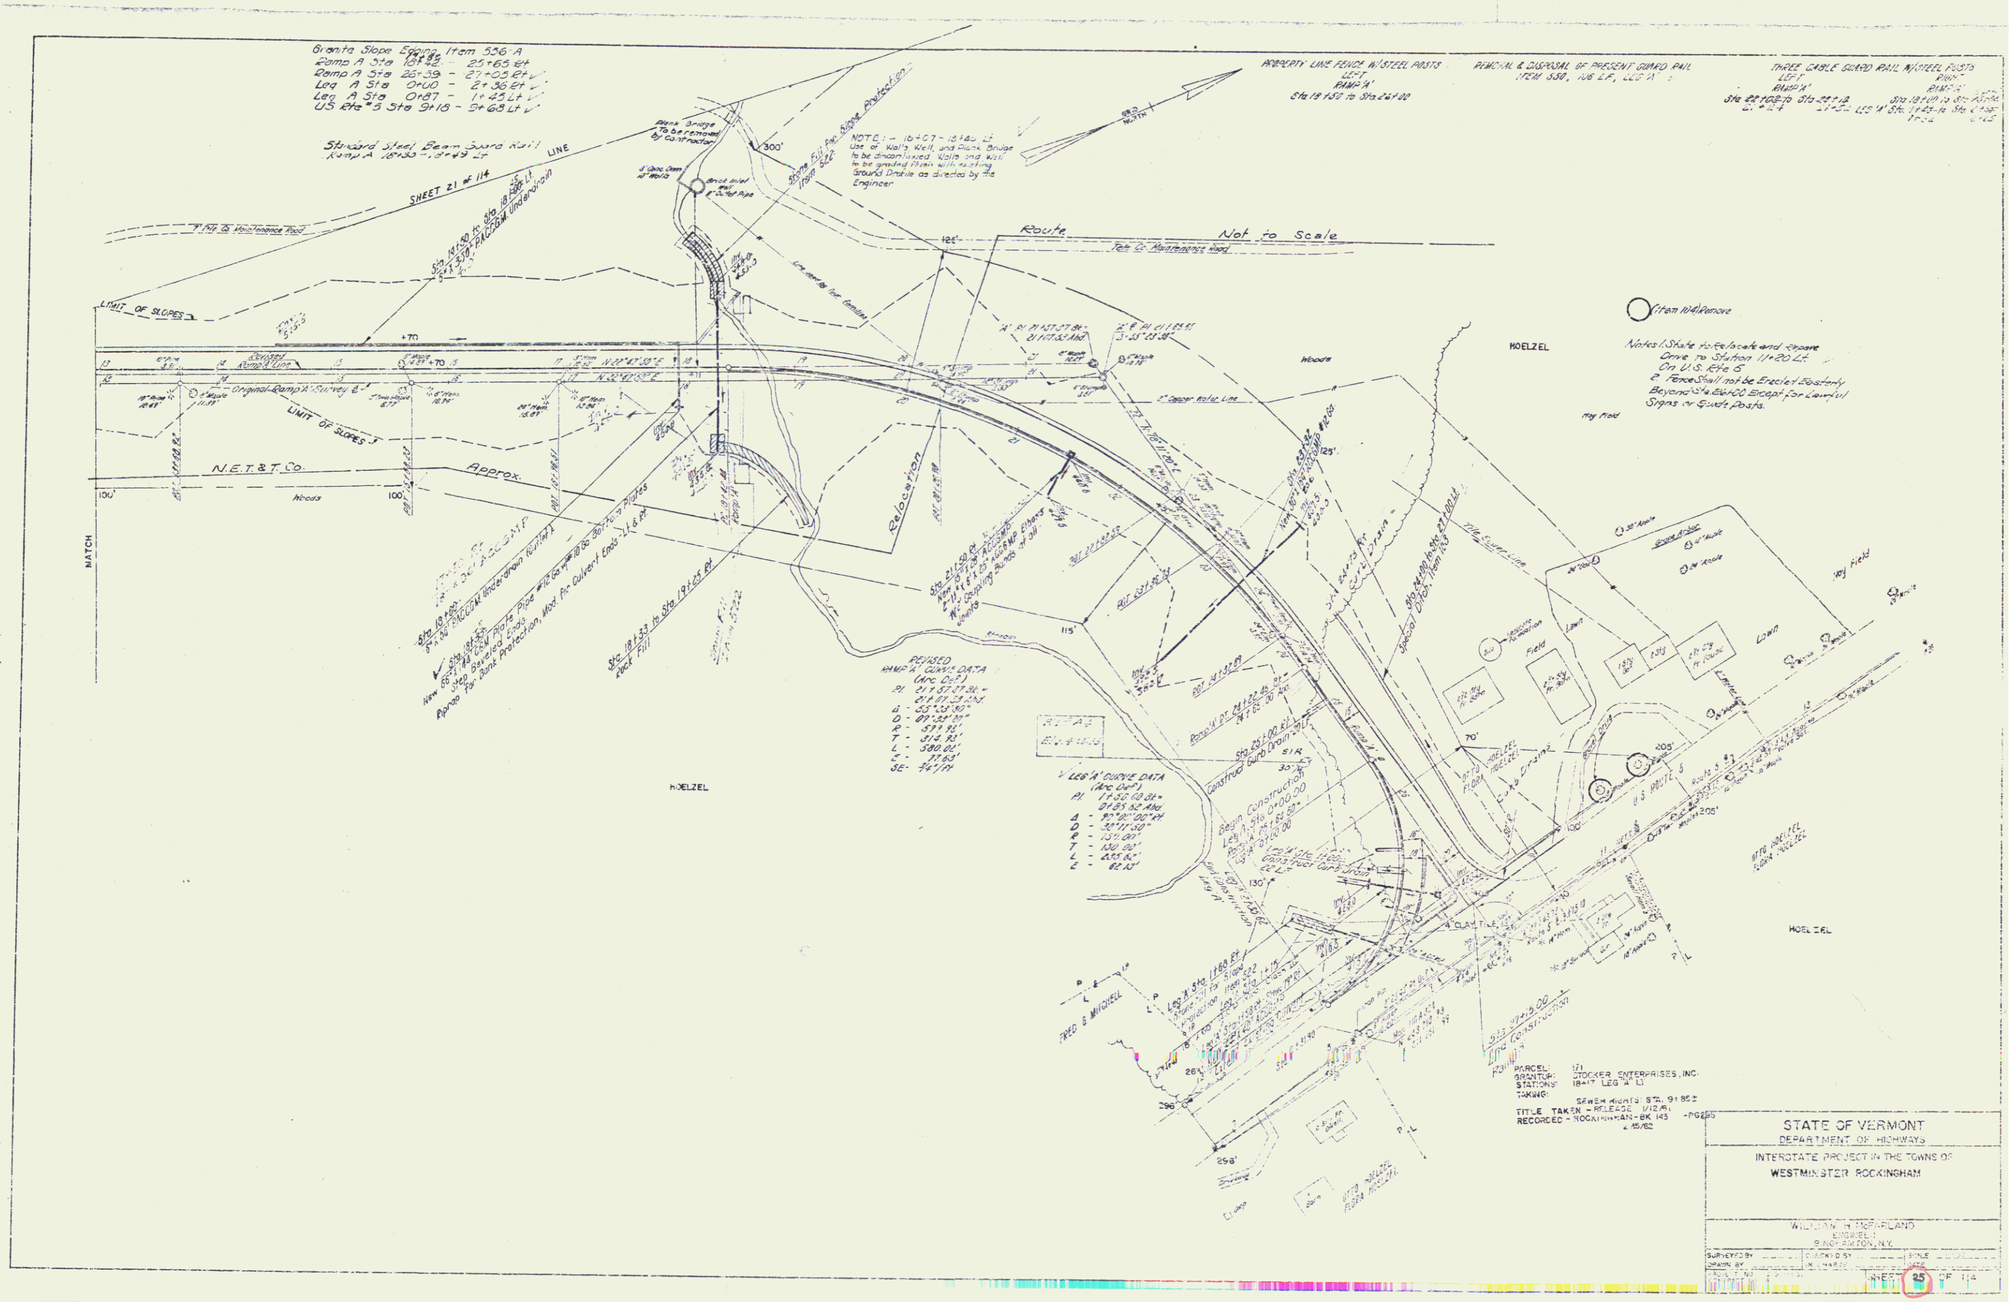
Granite Slope Facing, Item 536-A
Ramp A Sta 18+95 - 25+65 Rt
Ramp A Sta 26+39 - 27+05 Rt
Leg A Sta 0+00 - 2+36 Rt
Leg A Sta 0+87 - 1+25 Lt
US Rte 5 Sta 9+16 - 9+68 Lt
Standard Steel Beam Guard Rail
Ramp A 18+35 - 19+49 Lt
SHEET 21 of 114
Route
Not to Scale
Tele Co. Maintenance Road
LIMIT OF SLOPES
Original Ramp A Survey
N.E.T.&T. Co.
Approx
Woods
MATCH
Relocation
HOELZEL
Item 104 Remove
Hay Field
Lawn
U.S. ROUTE 5
REVISED RAMP "A" CURVE DATA
LEG "A" CURVE DATA
PARCEL: 171
GRANTOR: STOCKER ENTERPRISES, INC.
STATIONS: 18+17 LEG "A" Lt
TAKING: SEWER RIGHTS STA. 9+85±
TITLE TAKEN - RELEASE 1/12/81
RECORDED - ROCKINGHAM - BK 143 - PG 265
4/15/82
STATE OF VERMONT
DEPARTMENT OF HIGHWAYS
INTERSTATE PROJECT IN THE TOWNS OF
WESTMINSTER ROCKINGHAM
WILLIAM H. MORRIS
ENGINEER
BRATTLEBORO, N.Y.
SURVEYED BY
DRAWN BY
CHECKED BY
SCALE
SHEET 25 OF 114