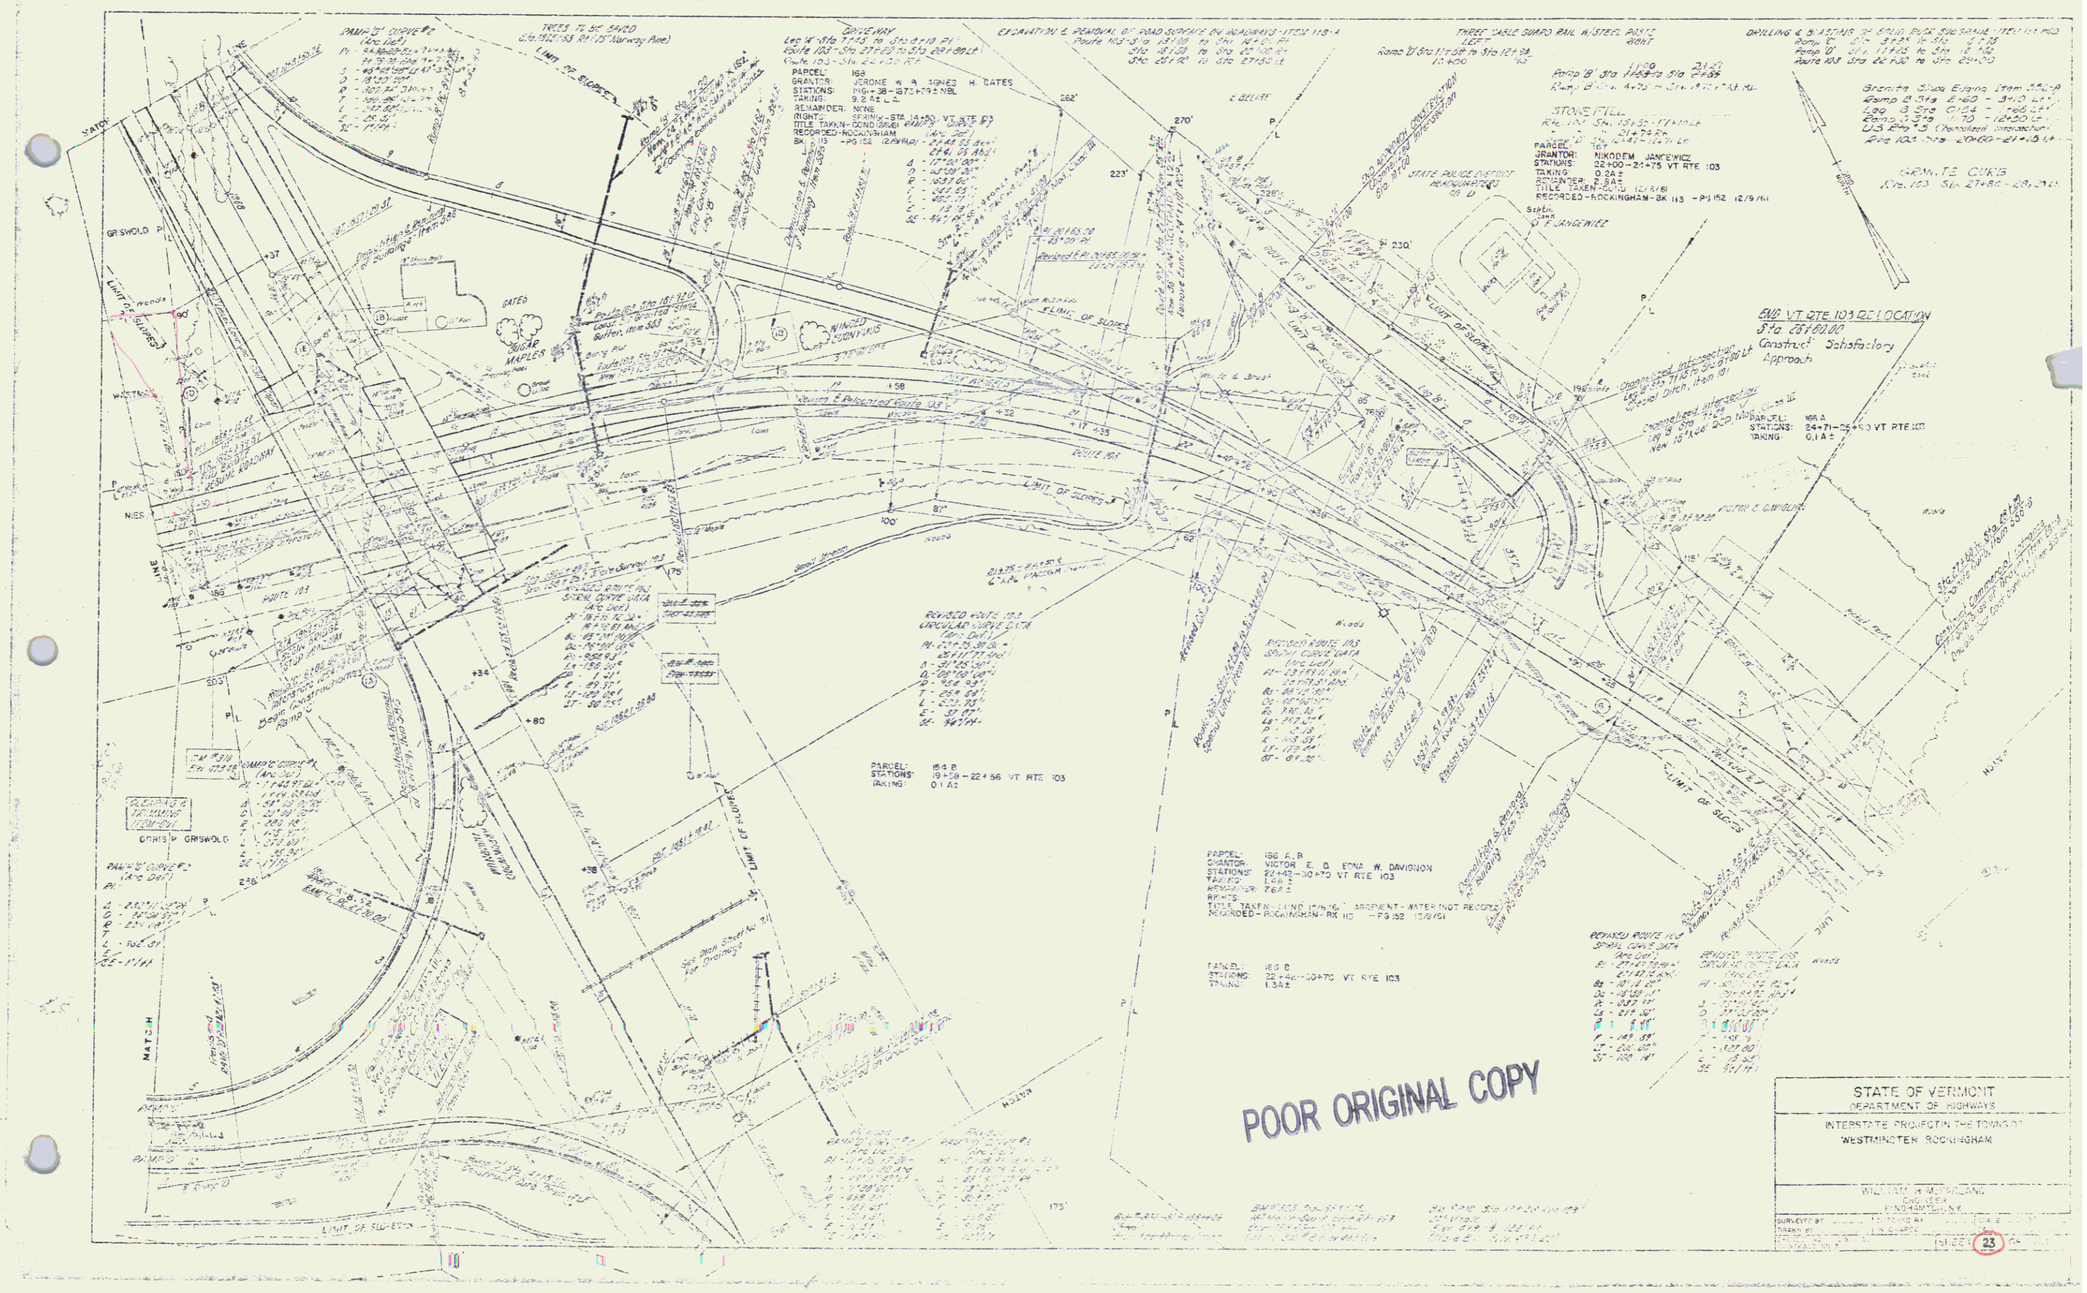
STATE OF VERMONT
DEPARTMENT OF HIGHWAYS
INTERSTATE PROJECT IN THE TOWN OF
WESTMINSTER ROCKINGHAM
WILLIAM R. MARYLAND
ENGINEER
BENNINGTON, VT.
POOR ORIGINAL COPY