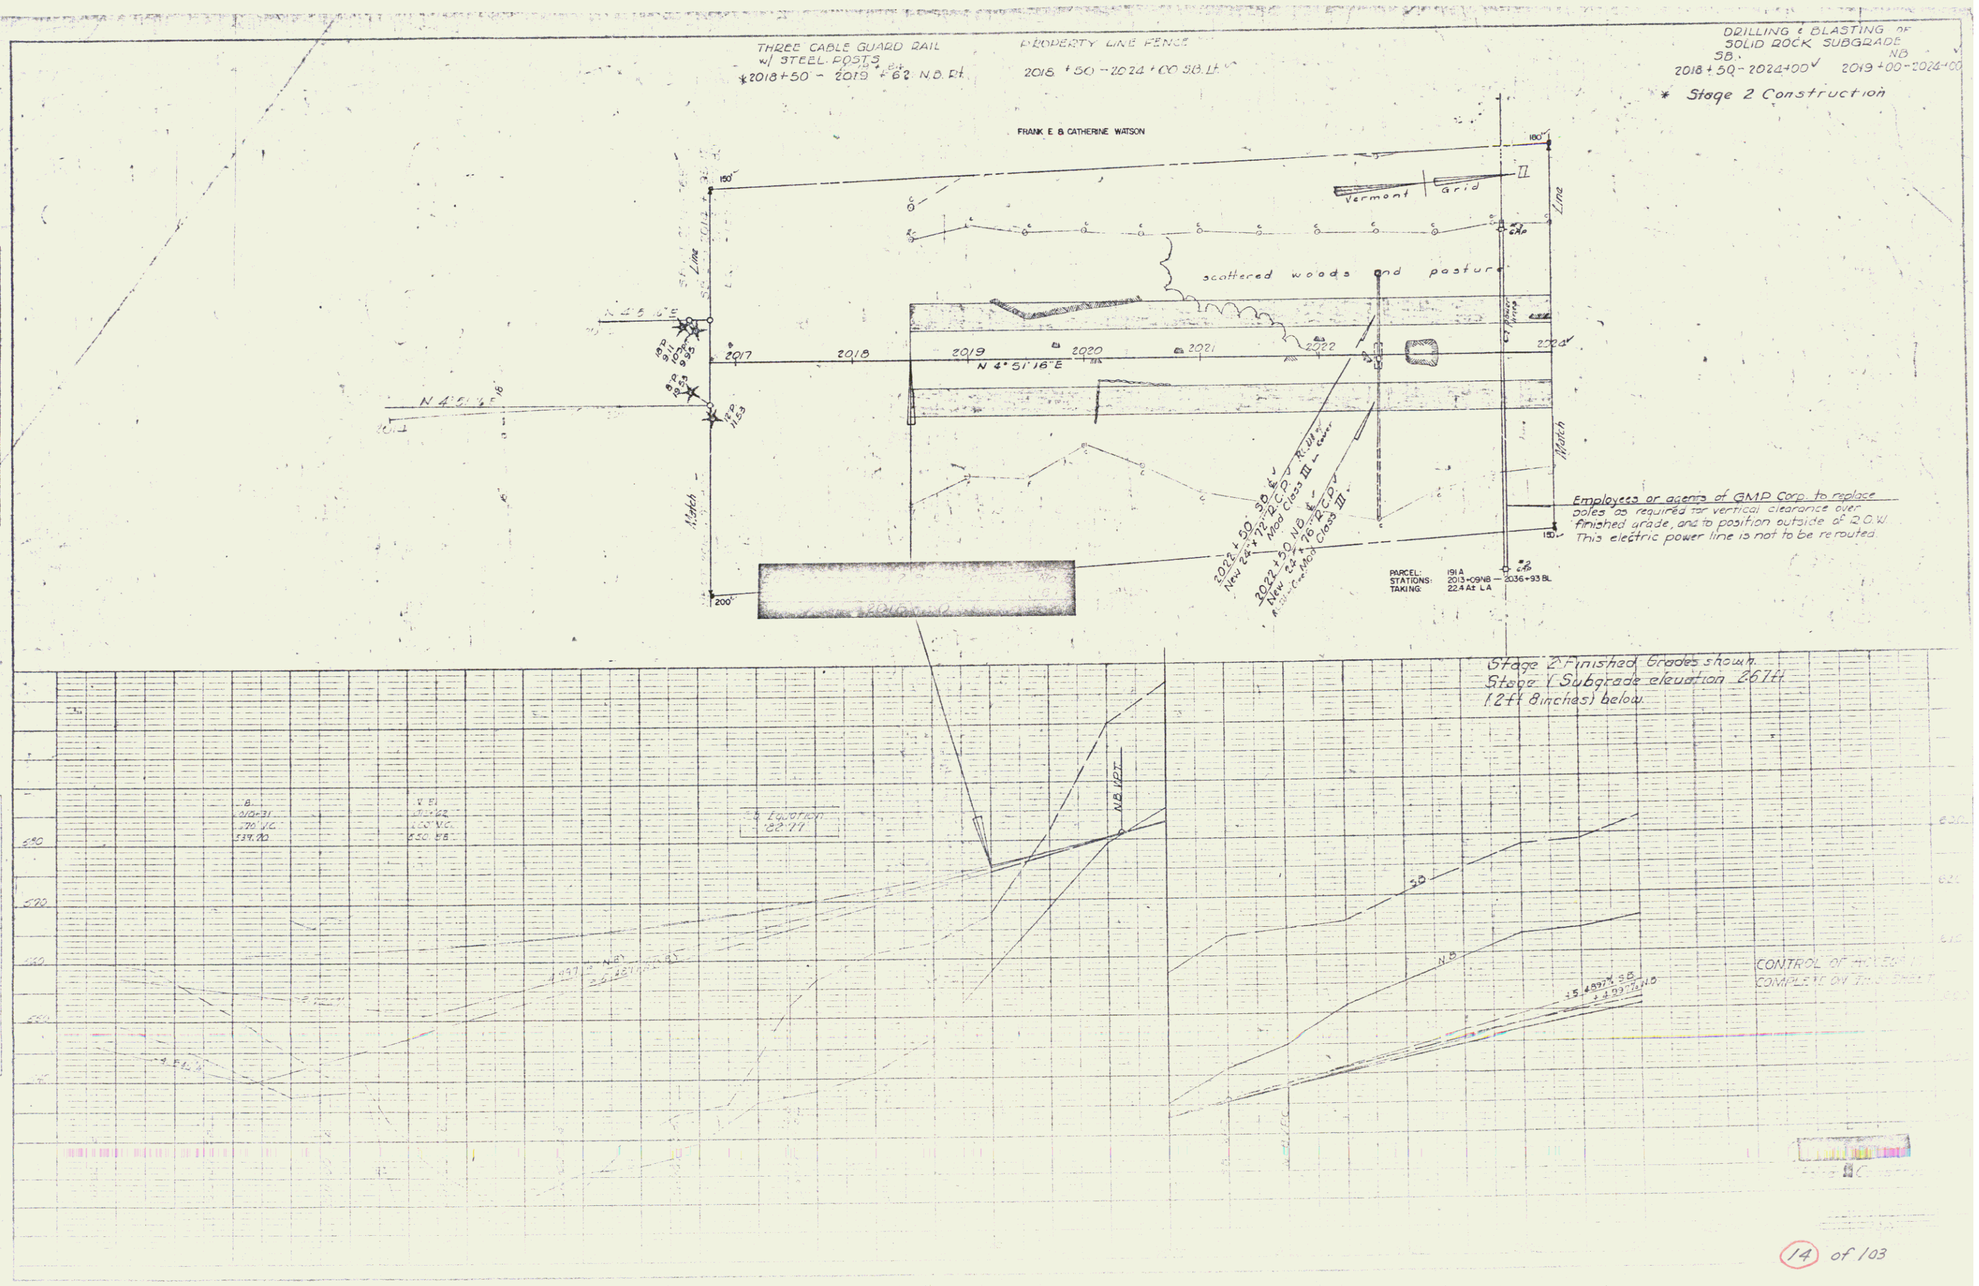
THREE CABLE GUARD RAIL
w/ STEEL POSTS
*2018+50 - 2019+62 N.B. Rt.
PROPERTY LINE FENCE
2018+50 - 2024+00 SB. Lt.
DRILLING & BLASTING OF
SOLID ROCK SUBGRADE
SB.
2018+50 - 2024+00
NB
2019+00 - 2024+00
* Stage 2 Construction
FRANK E. & CATHERINE WATSON
Vermont
Grid
scattered woods and pasture
N 4° 51' 18" E
2017
2018
2019
2020
2021
2022
Employees or agents of GMP Corp. to replace poles as required for vertical clearance over finished grade, and to position outside of R.O.W. This electric power line is not to be rerouted.
PARCEL: 191 A
STATIONS: 2013+09NB — 2036+93 BL
TAKING: 22.4 Ac. L.A.
Stage 2 Finished Grades shown.
Stage 1 Subgrade elevation 267ft
12ft 8inches) below
N.B. VERT.
S.B.
N.B.
CONTROL OF ACCESS
COMPLETE ON THIS SHEET
PLAN
PROFILE
Smith - Martin
Brosky
KVT
6-60