CHANNEL EXCAVATION, ITEM 106-A
STA 2219+20 TO STA 2221+10 RT. NB

*GRANITE SLOPE EDGING, ITEM 556-A
STA 3+43 TO STA 9+15 RT. RAMP C
12+88 17+28 RT.
2220+25 2220+75 RT. NB

BENCHING OF SLOPE, ITEM 101-A
RAMP C
STA 7+50 TO STA 11+00 LT

* THREE CABLE GUARD RAIL WITH STEEL POSTS, ITEM 543
STA 0+08 TO STA 5+69 RT RAMP "C"
4+00 6+66 LT RAMP "C"
14+00 17+52 RT RAMP "G"

STONE FILL FOR SLOPE PROTECTION, ITEM 522
STA: 2219+20 TO STA 2221+10 RT NB

MUCK EXCAVATION
RAMP C
9+50 – 12+50

BITUMINOUS CONCRETE GUTTER
35+00 – C 17+28 RT
C 5+75 RT.
C 5+75 RT. CURB GUTTER
C 6+50 LT.
C 17+00 LT.
C 13+50 RT.
C 14+25 RT.

BITUMINOUS CONCRETE CURB
RAMP C 2+46 – 3+50 RT.

E. HOWE

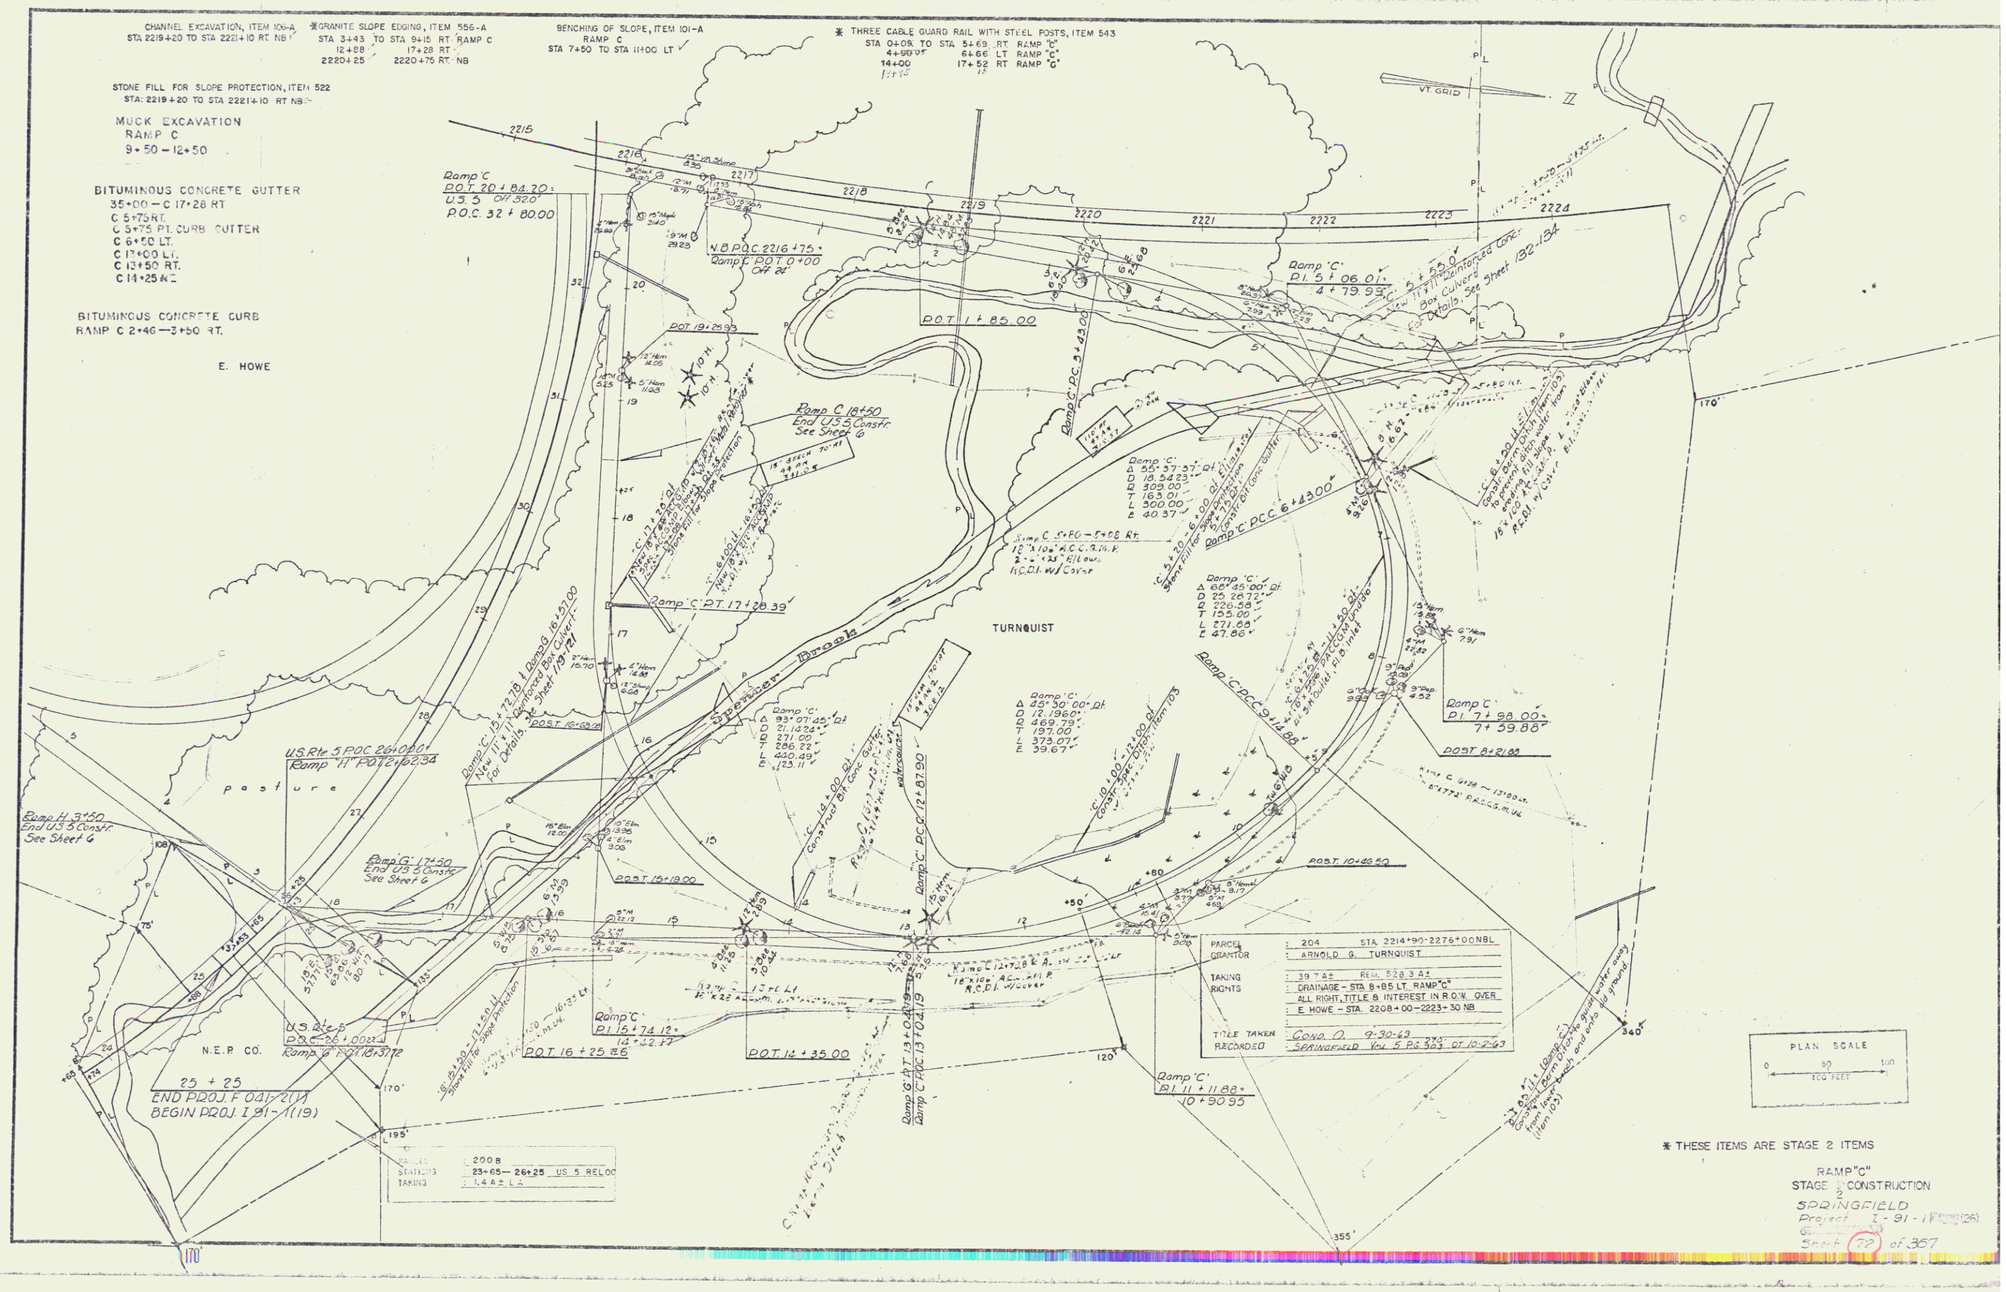

43