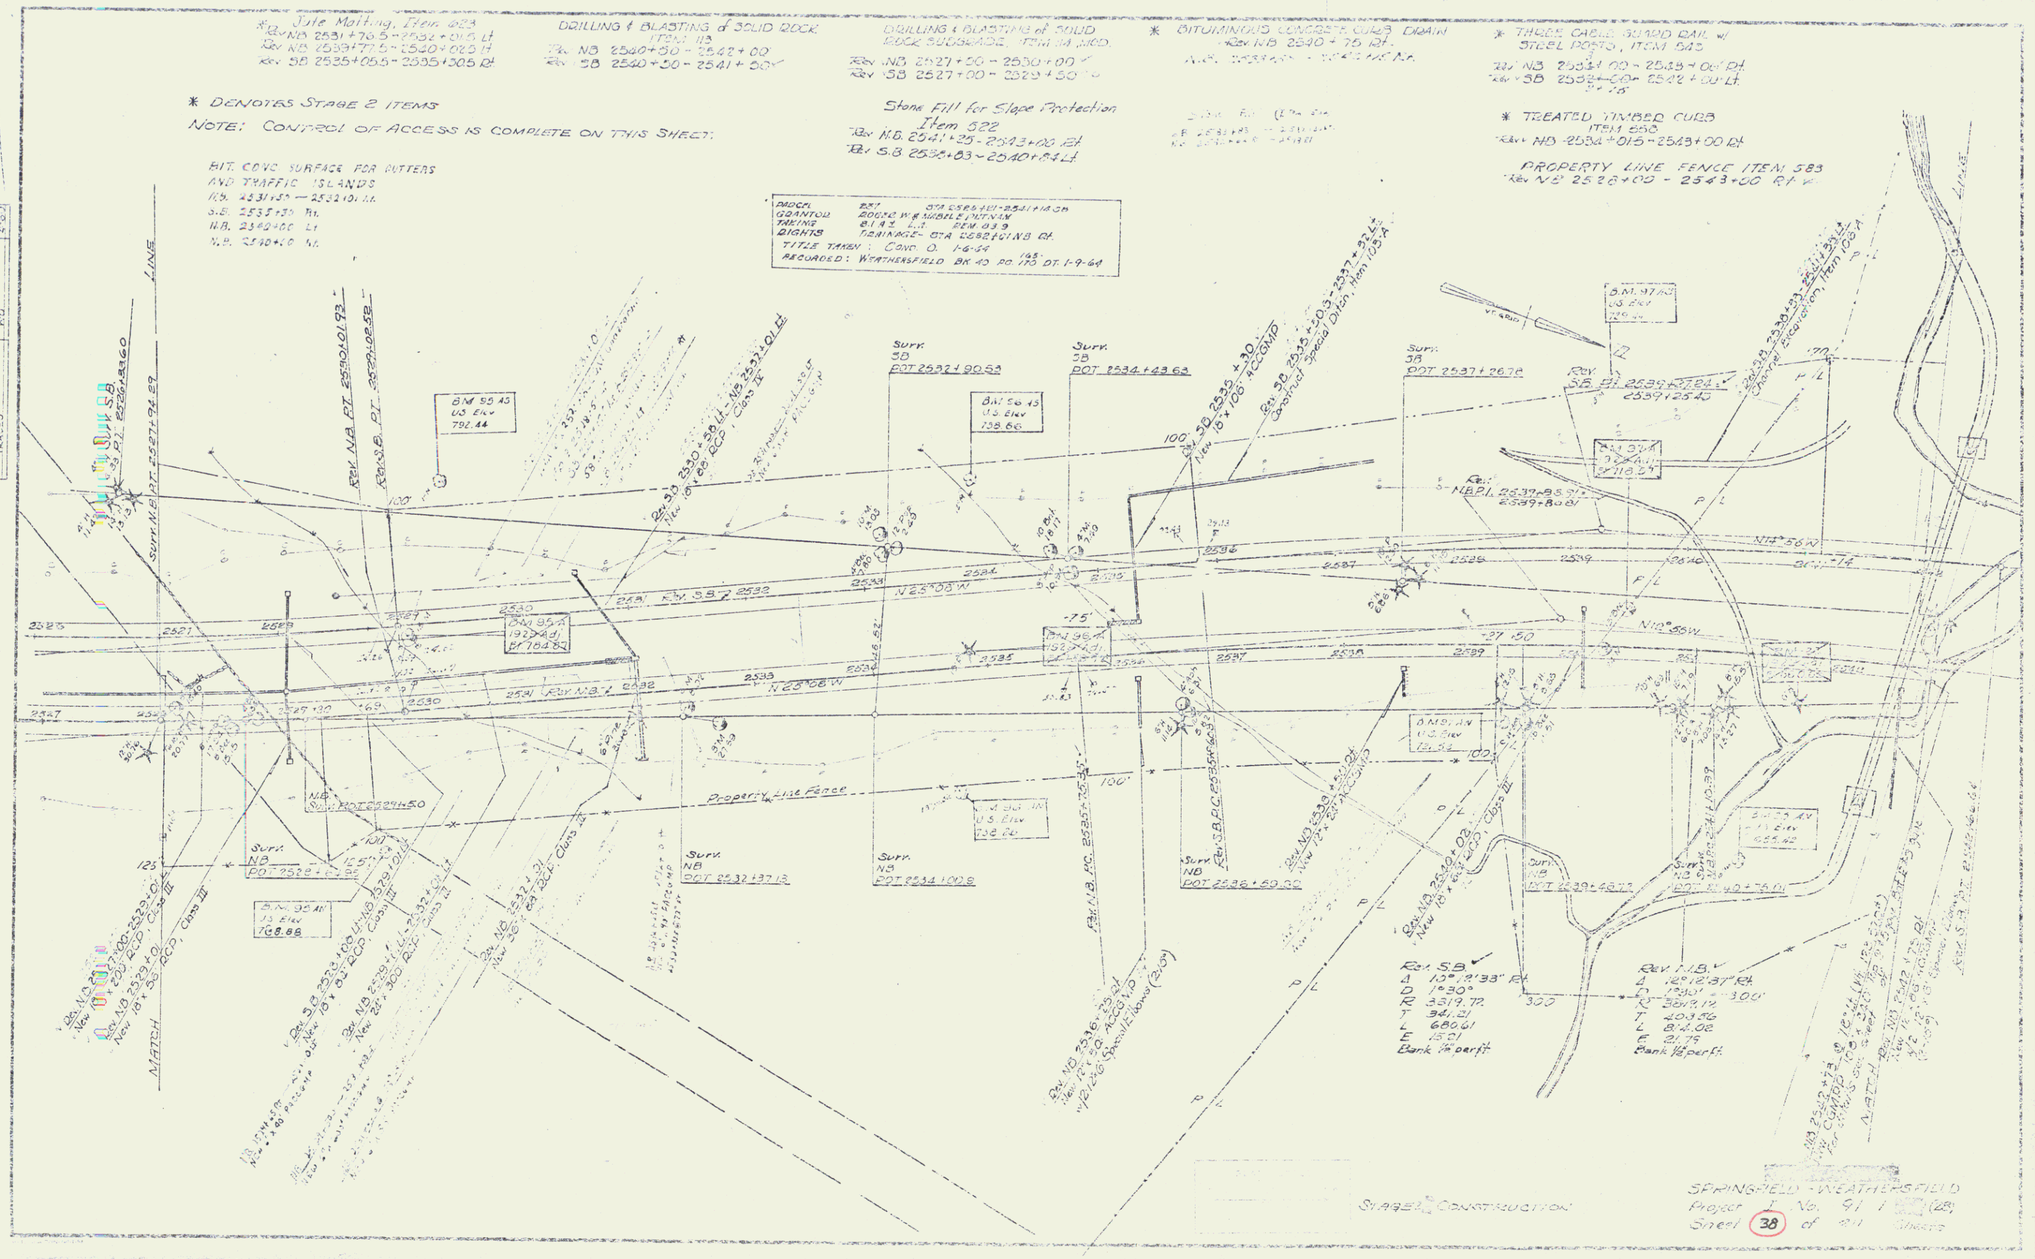
* Jute Matting, Item 623
Rev NB 2531+70.5 - 2532+00.5 Lt
Rev NB 2539+77.5 - 2540+00.5 Lt
Rev SB 2535+05.5 - 2535+30.5 Rt
DRILLING & BLASTING of SOLID ROCK ITEM 113
Rev NB 2540+50 - 2542+00
Rev SB 2540+50 - 2541+00
DRILLING & BLASTING of SOLID ROCK SUBGRADE, ITEM 113 MOD.
Rev NB 2527+00 - 2530+00
Rev SB 2527+00 - 2529+50
* BITUMINOUS CONCRETE CURB DRAIN
Rev NB 2540+75 Rt.
* THREE CABLE GUARD RAIL w/ STEEL POSTS, ITEM 543
Rev NB 2531+00 - 2533+00 Rt
Rev SB 2532+00 - 2532+00 Lt
* DENOTES STAGE 2 ITEMS
NOTE: CONTROL OF ACCESS IS COMPLETE ON THIS SHEET.
Stone Fill for Slope Protection Item 522
Rev NB 2541+25 - 2543+00 Rt
Rev SB 2538+83 - 2540+84 Lt
* TREATED TIMBER CURB ITEM 650
Rev NB 2534+015 - 2543+00 Rt
PROPERTY LINE FENCE ITEM 583
Rev NB 2526+00 - 2543+00 Rt
BIT. CONC. SURFACE FOR GUTTERS AND TRAFFIC ISLANDS
Rev. 2531+50 — 2532+01 Lt.
S.B. 2535+30 Rt.
N.B. 2540+00 Lt
N.B. 2540+00 Rt.
Property Line Fence
Rev. S.B.
Rev. N.B.
STAGE 2 CONSTRUCTION
SPRINGFIELD - WEATHERSFIELD
Project No. 91 (28)
Sheet 38 of 91 Sheets